PRODUCED BY AN AUTODESK STUDENT VERSION

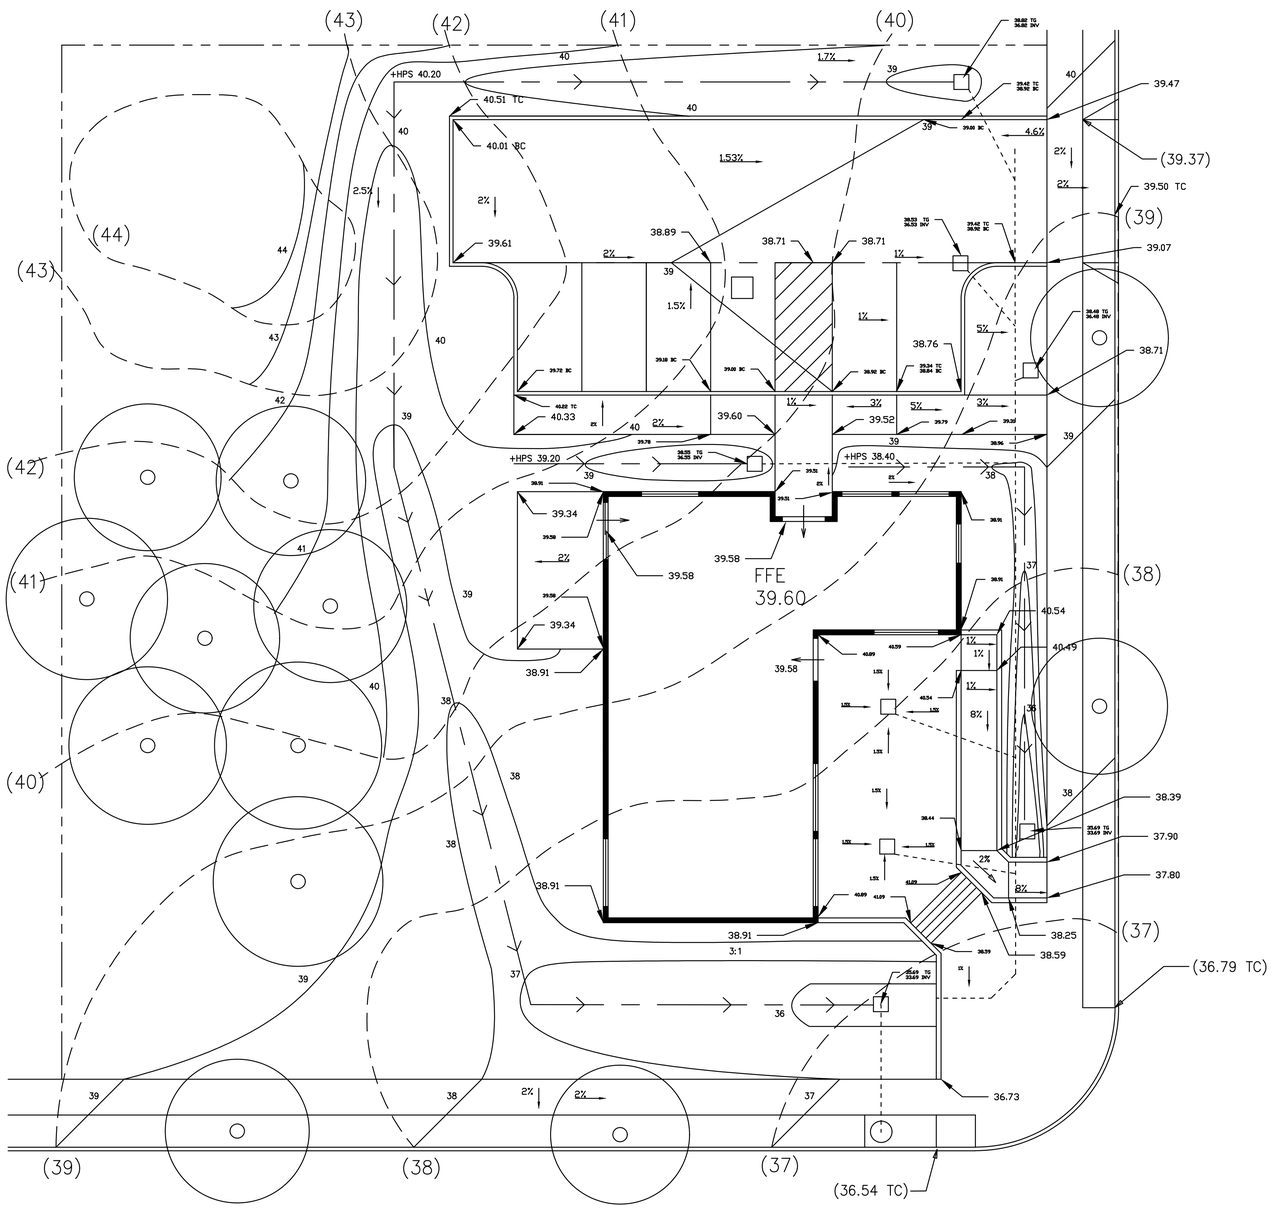

LEGEND

BC	BOTTOM OF CURB
(##)	EXISTING CONTOUR
(##.##)	EXISTING SPOT ELEVATION
FFE	FINISH FLOOR ELEVATION
	FLOW LINE WITH DIRECTION
	GRATE
+HPS	HIGH POINT IN SWALE
INV	INVERT
	MANHOLE
	PIPE
	PROPERTY LINE
##	PROPOSED CONTOUR
##.##	PROPOSED SPOT ELEVATION
#.#%	SLOPE PERCENTAGE WITH DIRECTION
TC	TOP OF CURB
TG	TOP OF GRATE

SCALE 1" = 10'

0 5 10 20 30 40

THEODOROS VUDURIS (TV)

UCLA EXTENSION
LANDSCAPE ARCHITECTURE
GRADING AND DRAINAGE
FALL 2019

COURSE TERM PROJECT
COMMERCIAL BUILDING
GRADING PLAN

REVISION	DATE	BY

Date: FALL 2019

Scale: 1" = 10'

Drawn by: TV

Sheet: 1 OF 1

PRODUCED BY AN AUTODESK STUDENT VERSION

PRODUCED BY AN AUTODESK STUDENT VERSION

PRODUCED BY AN AUTODESK STUDENT VERSION