


MURPHY SCULPTURE GARDEN





LDZ SPRING 2021
DRAWN BY: KYLE MASSIE

SITE ANALYSIS


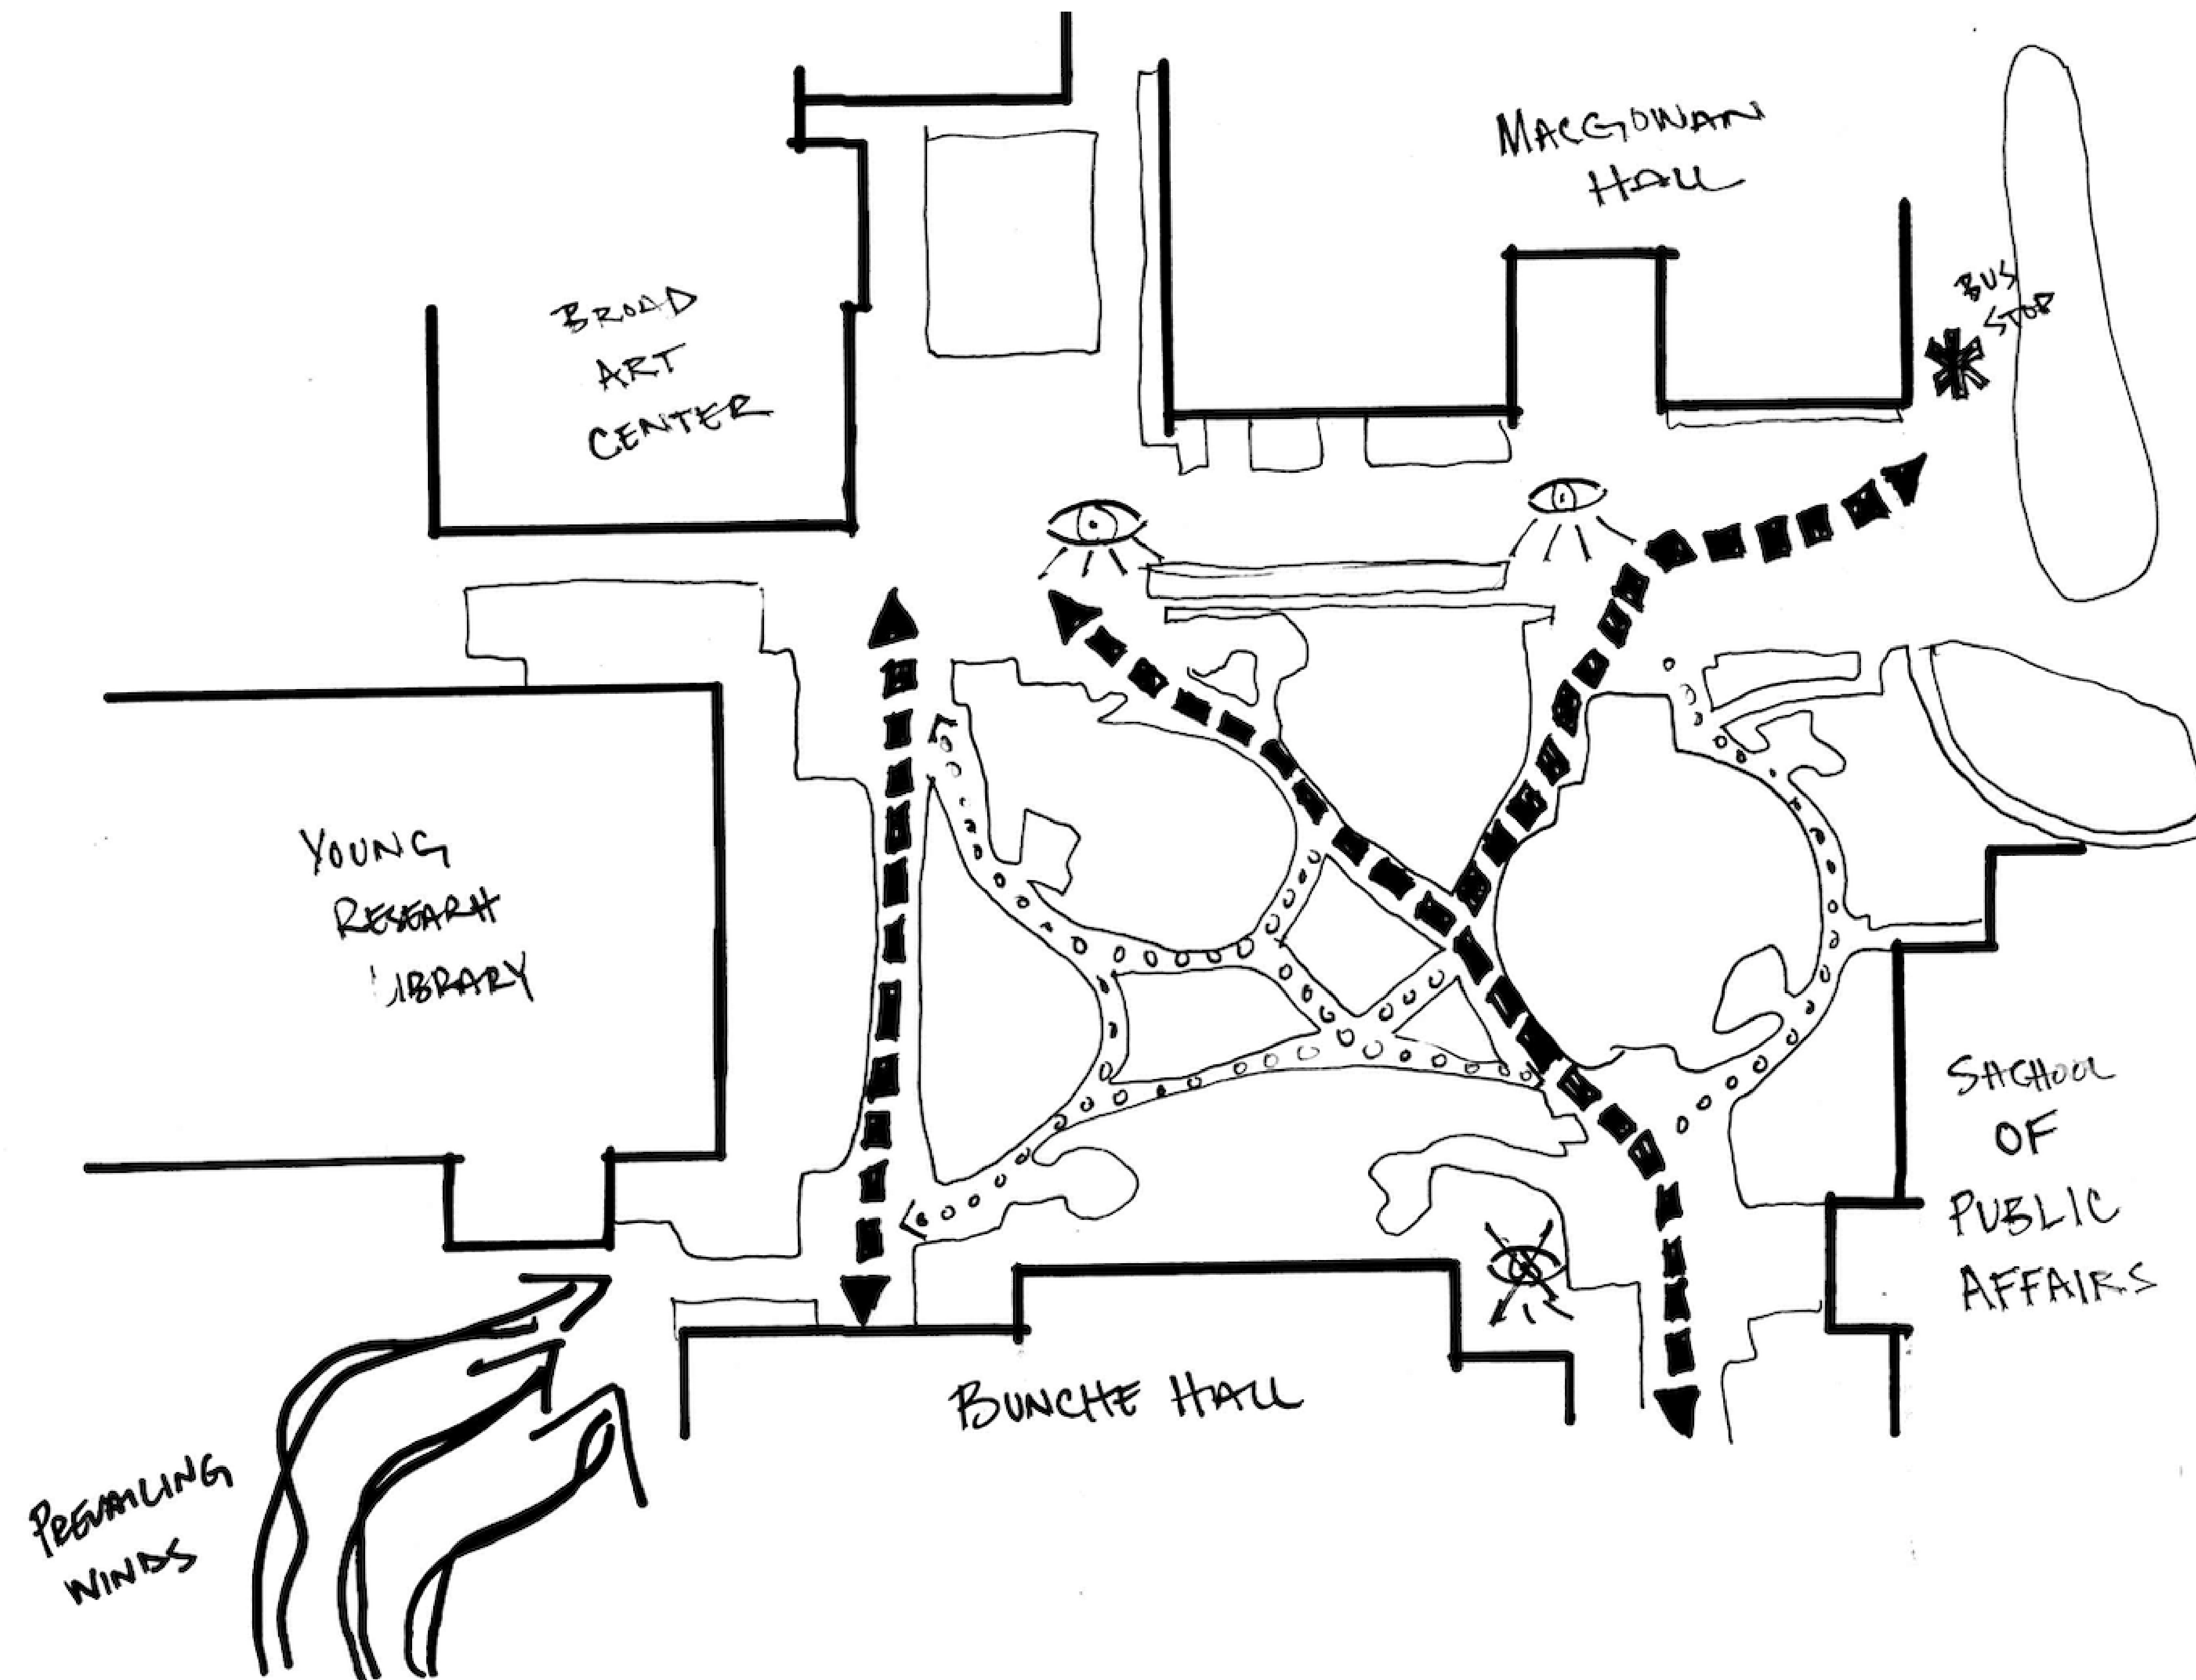


LDZ SPRING 2021
DRAWN BY: KYLE MASSIE



CONCEPT 1

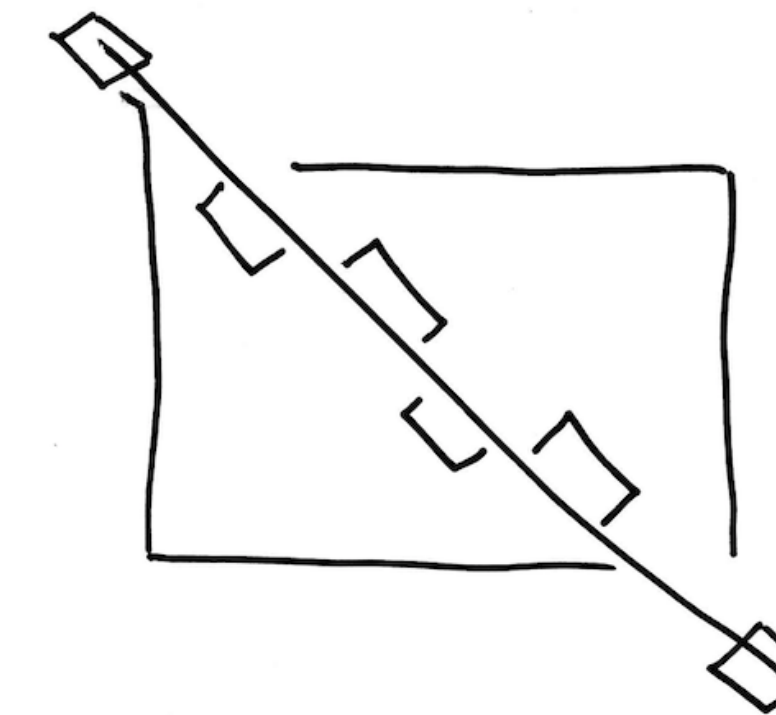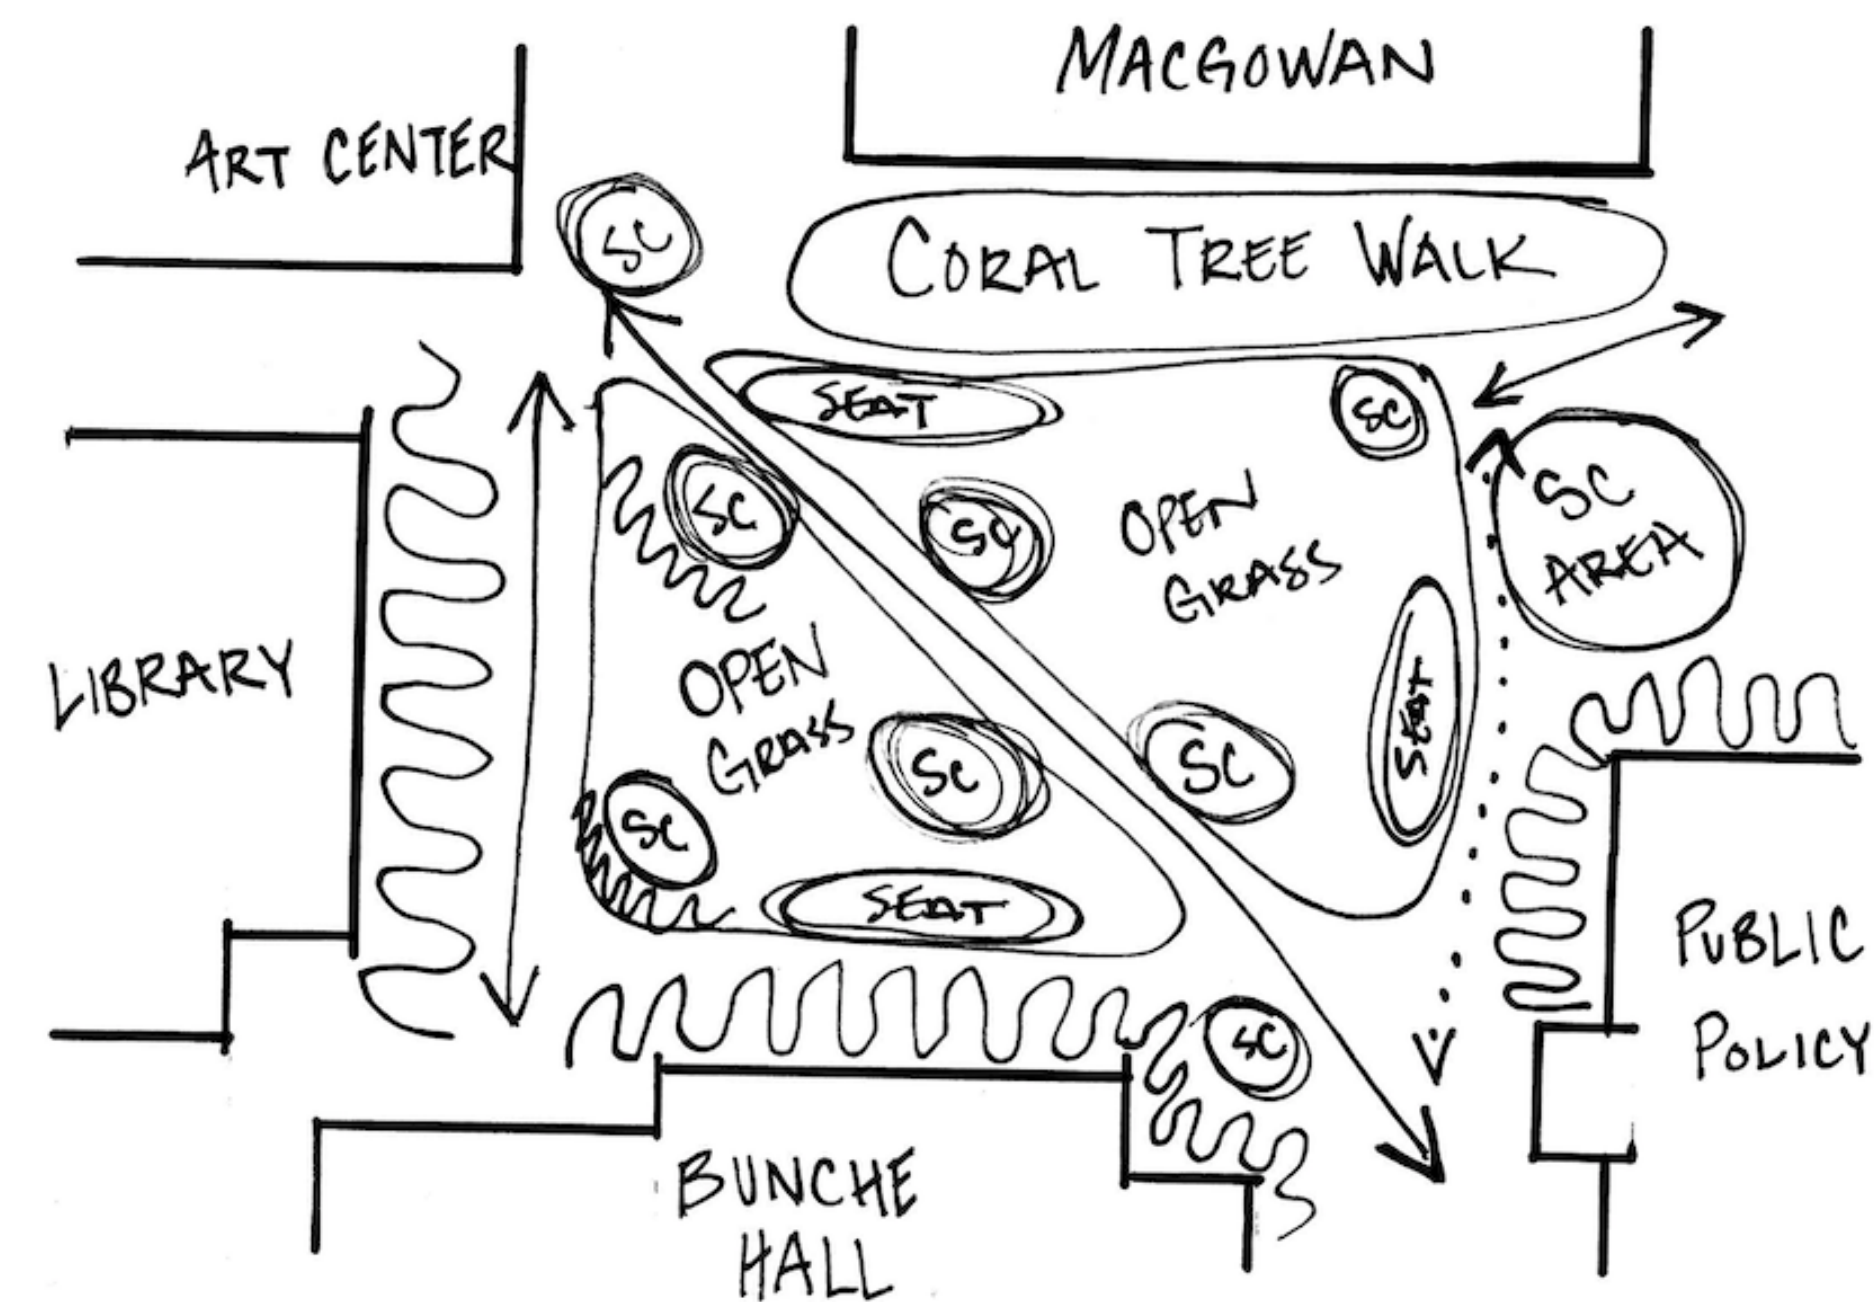


CONCEPT 2

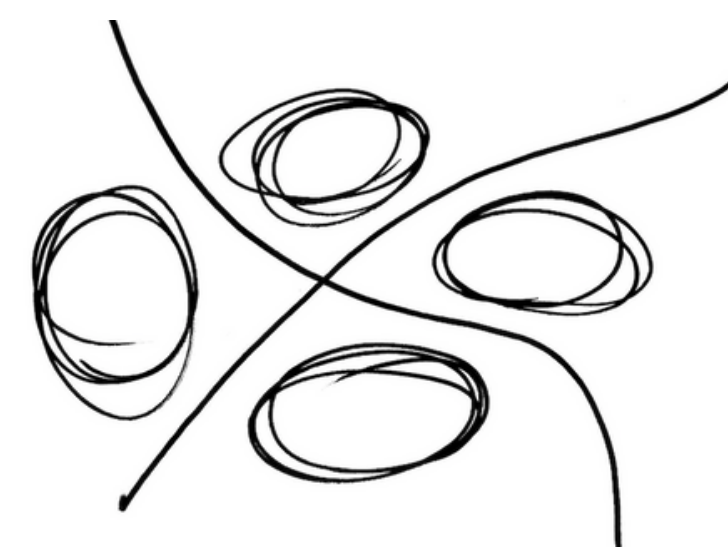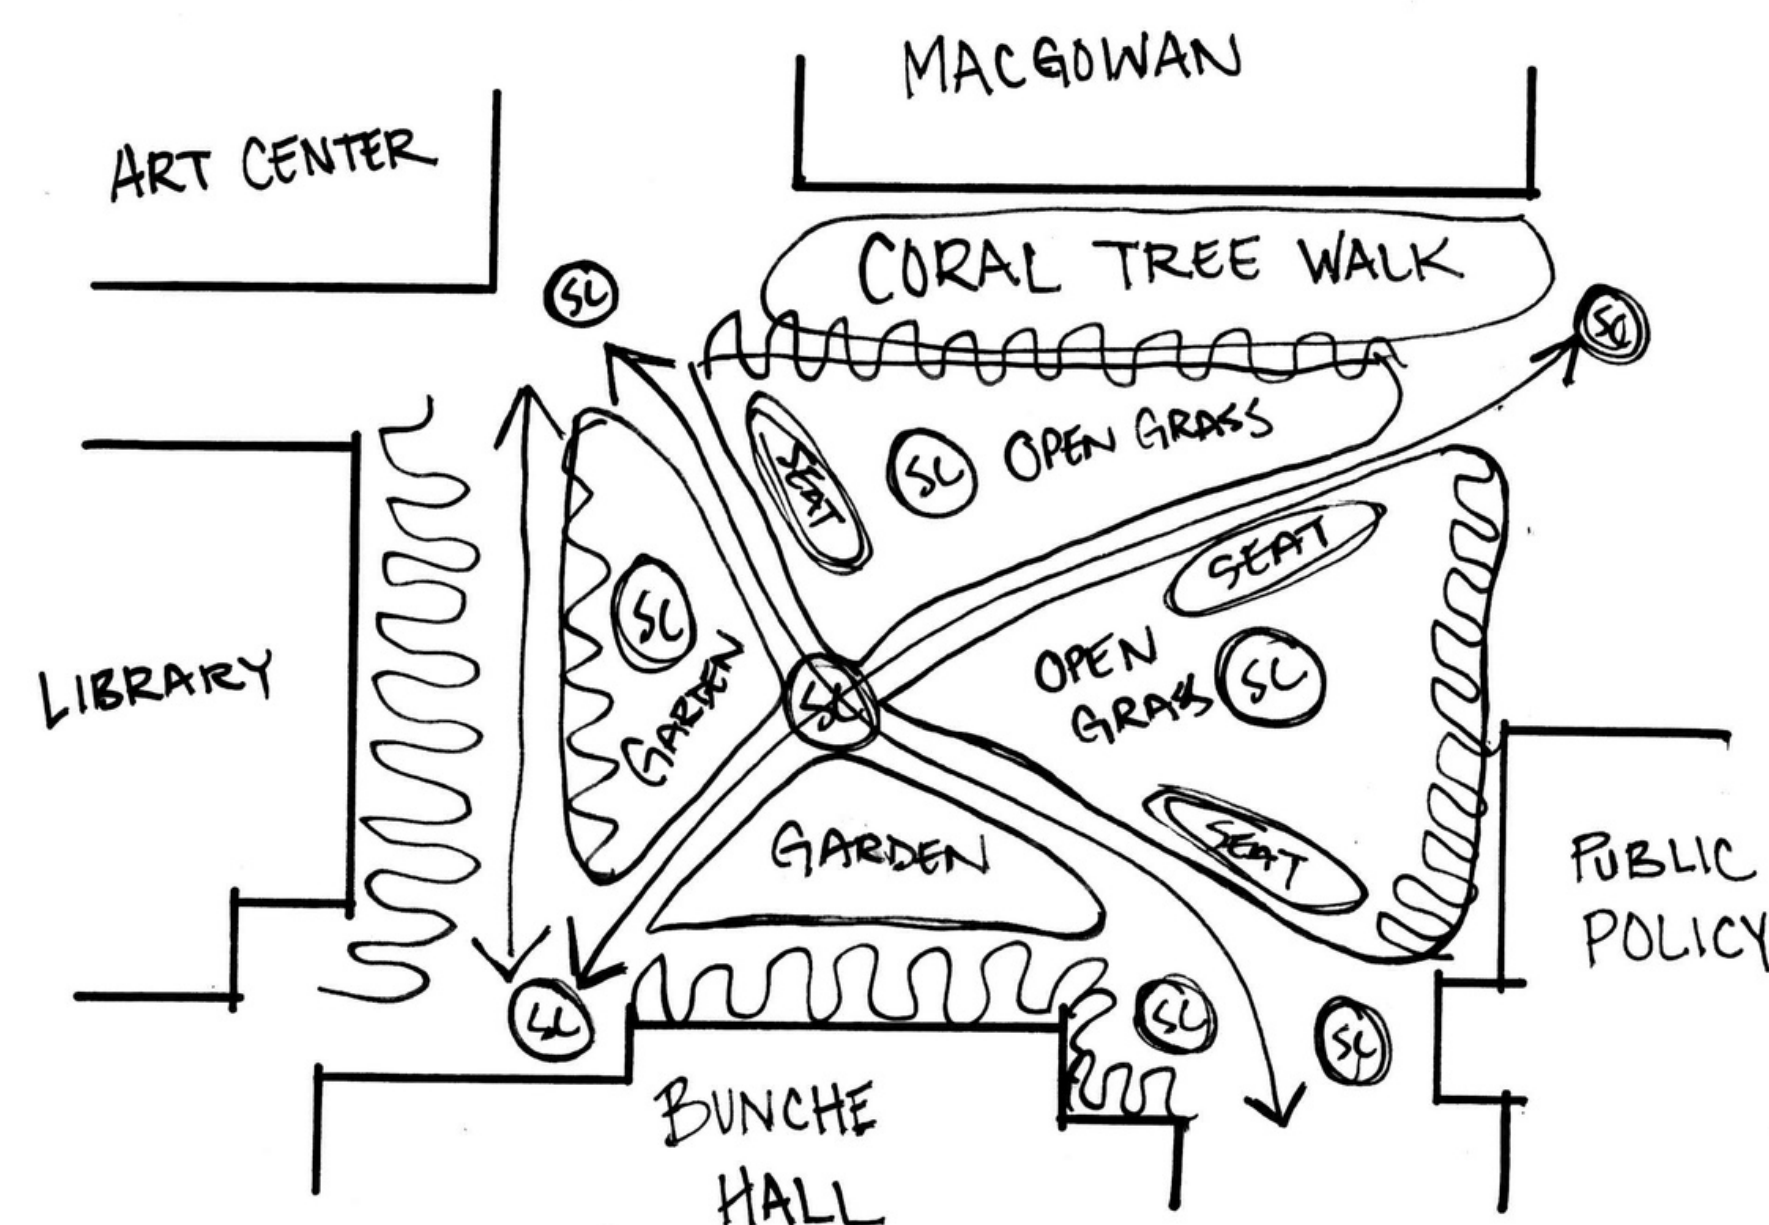

CONCEPT 3

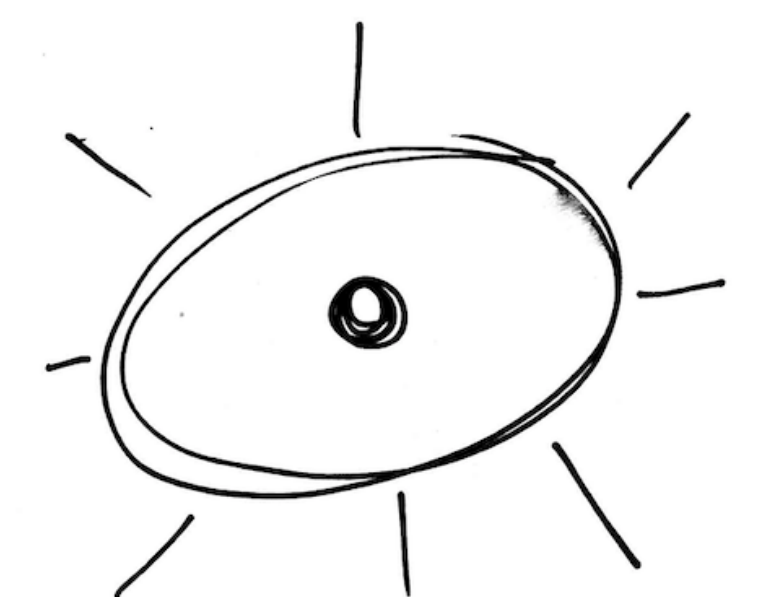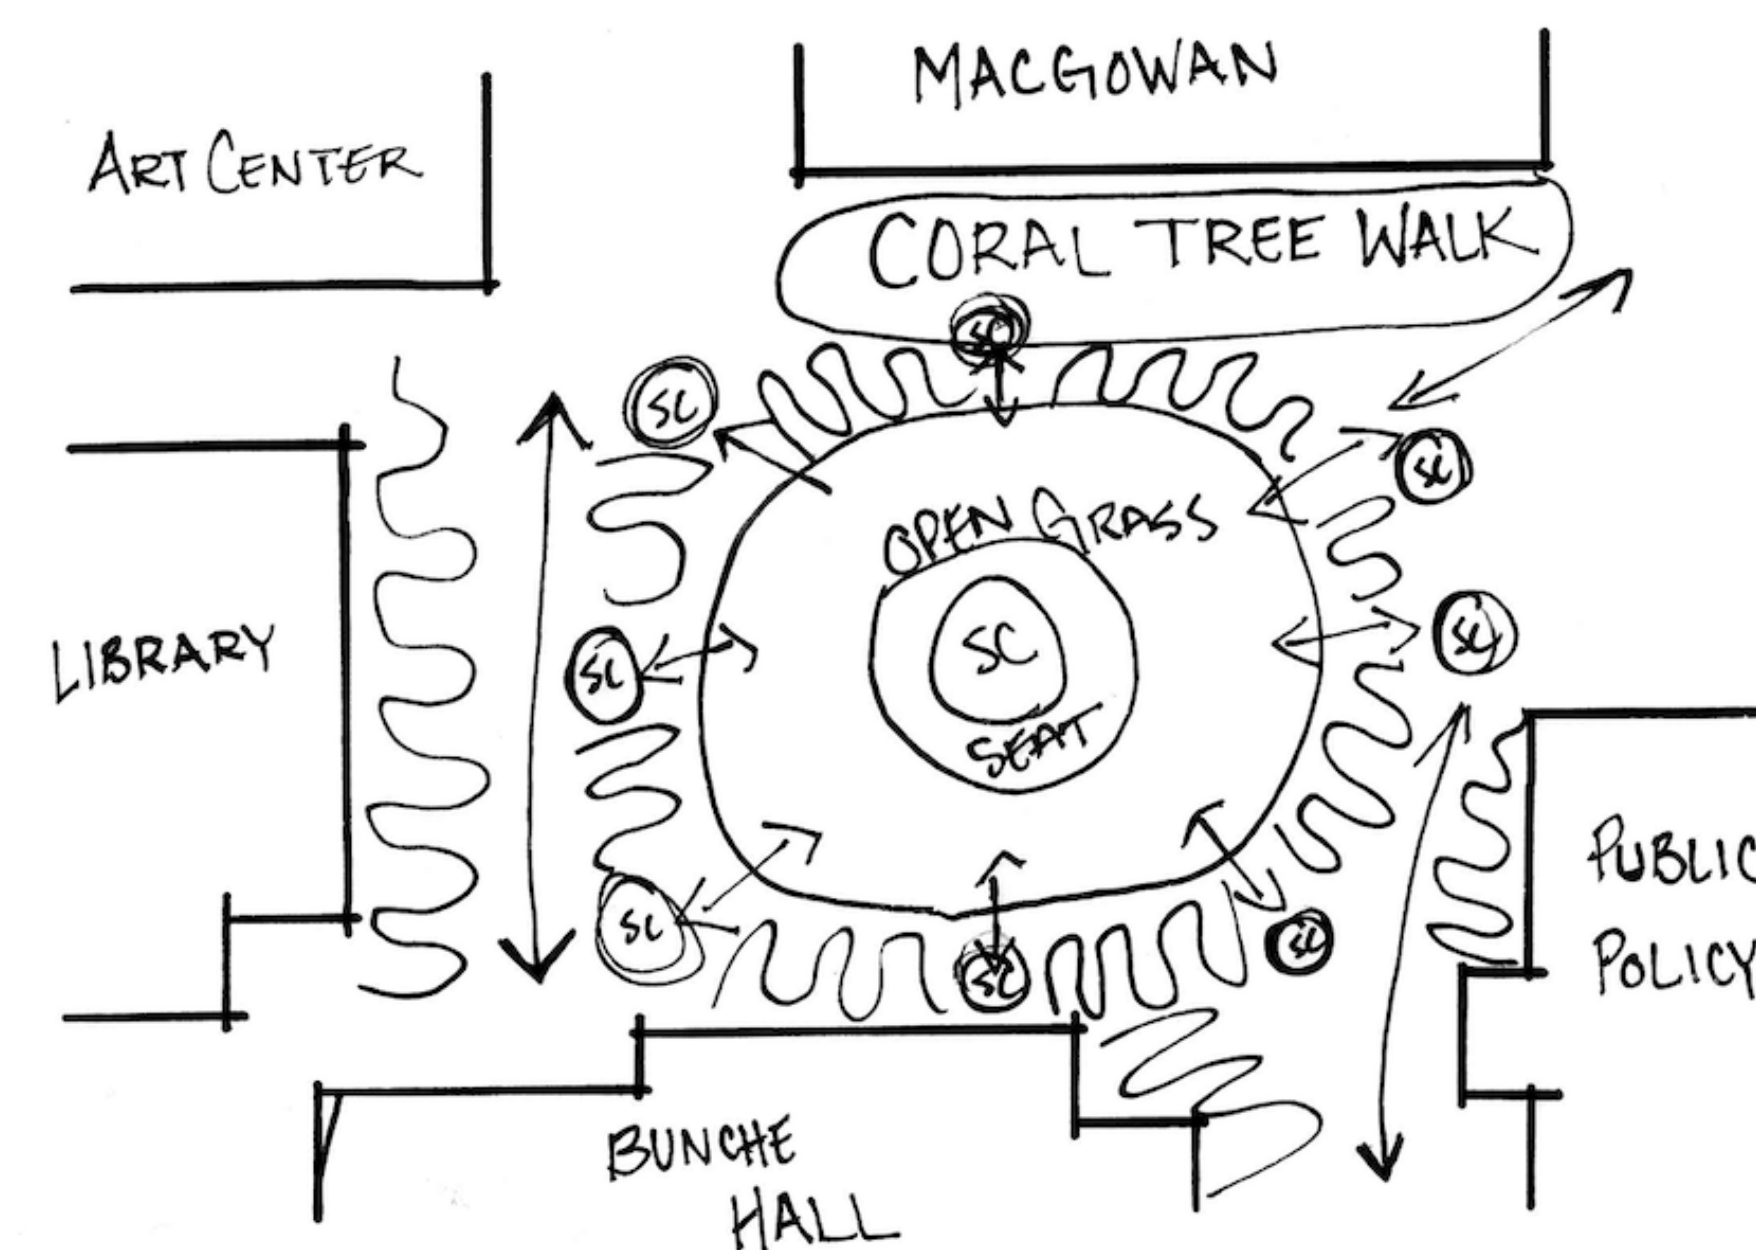

CONCEPT DEVELOPMENT

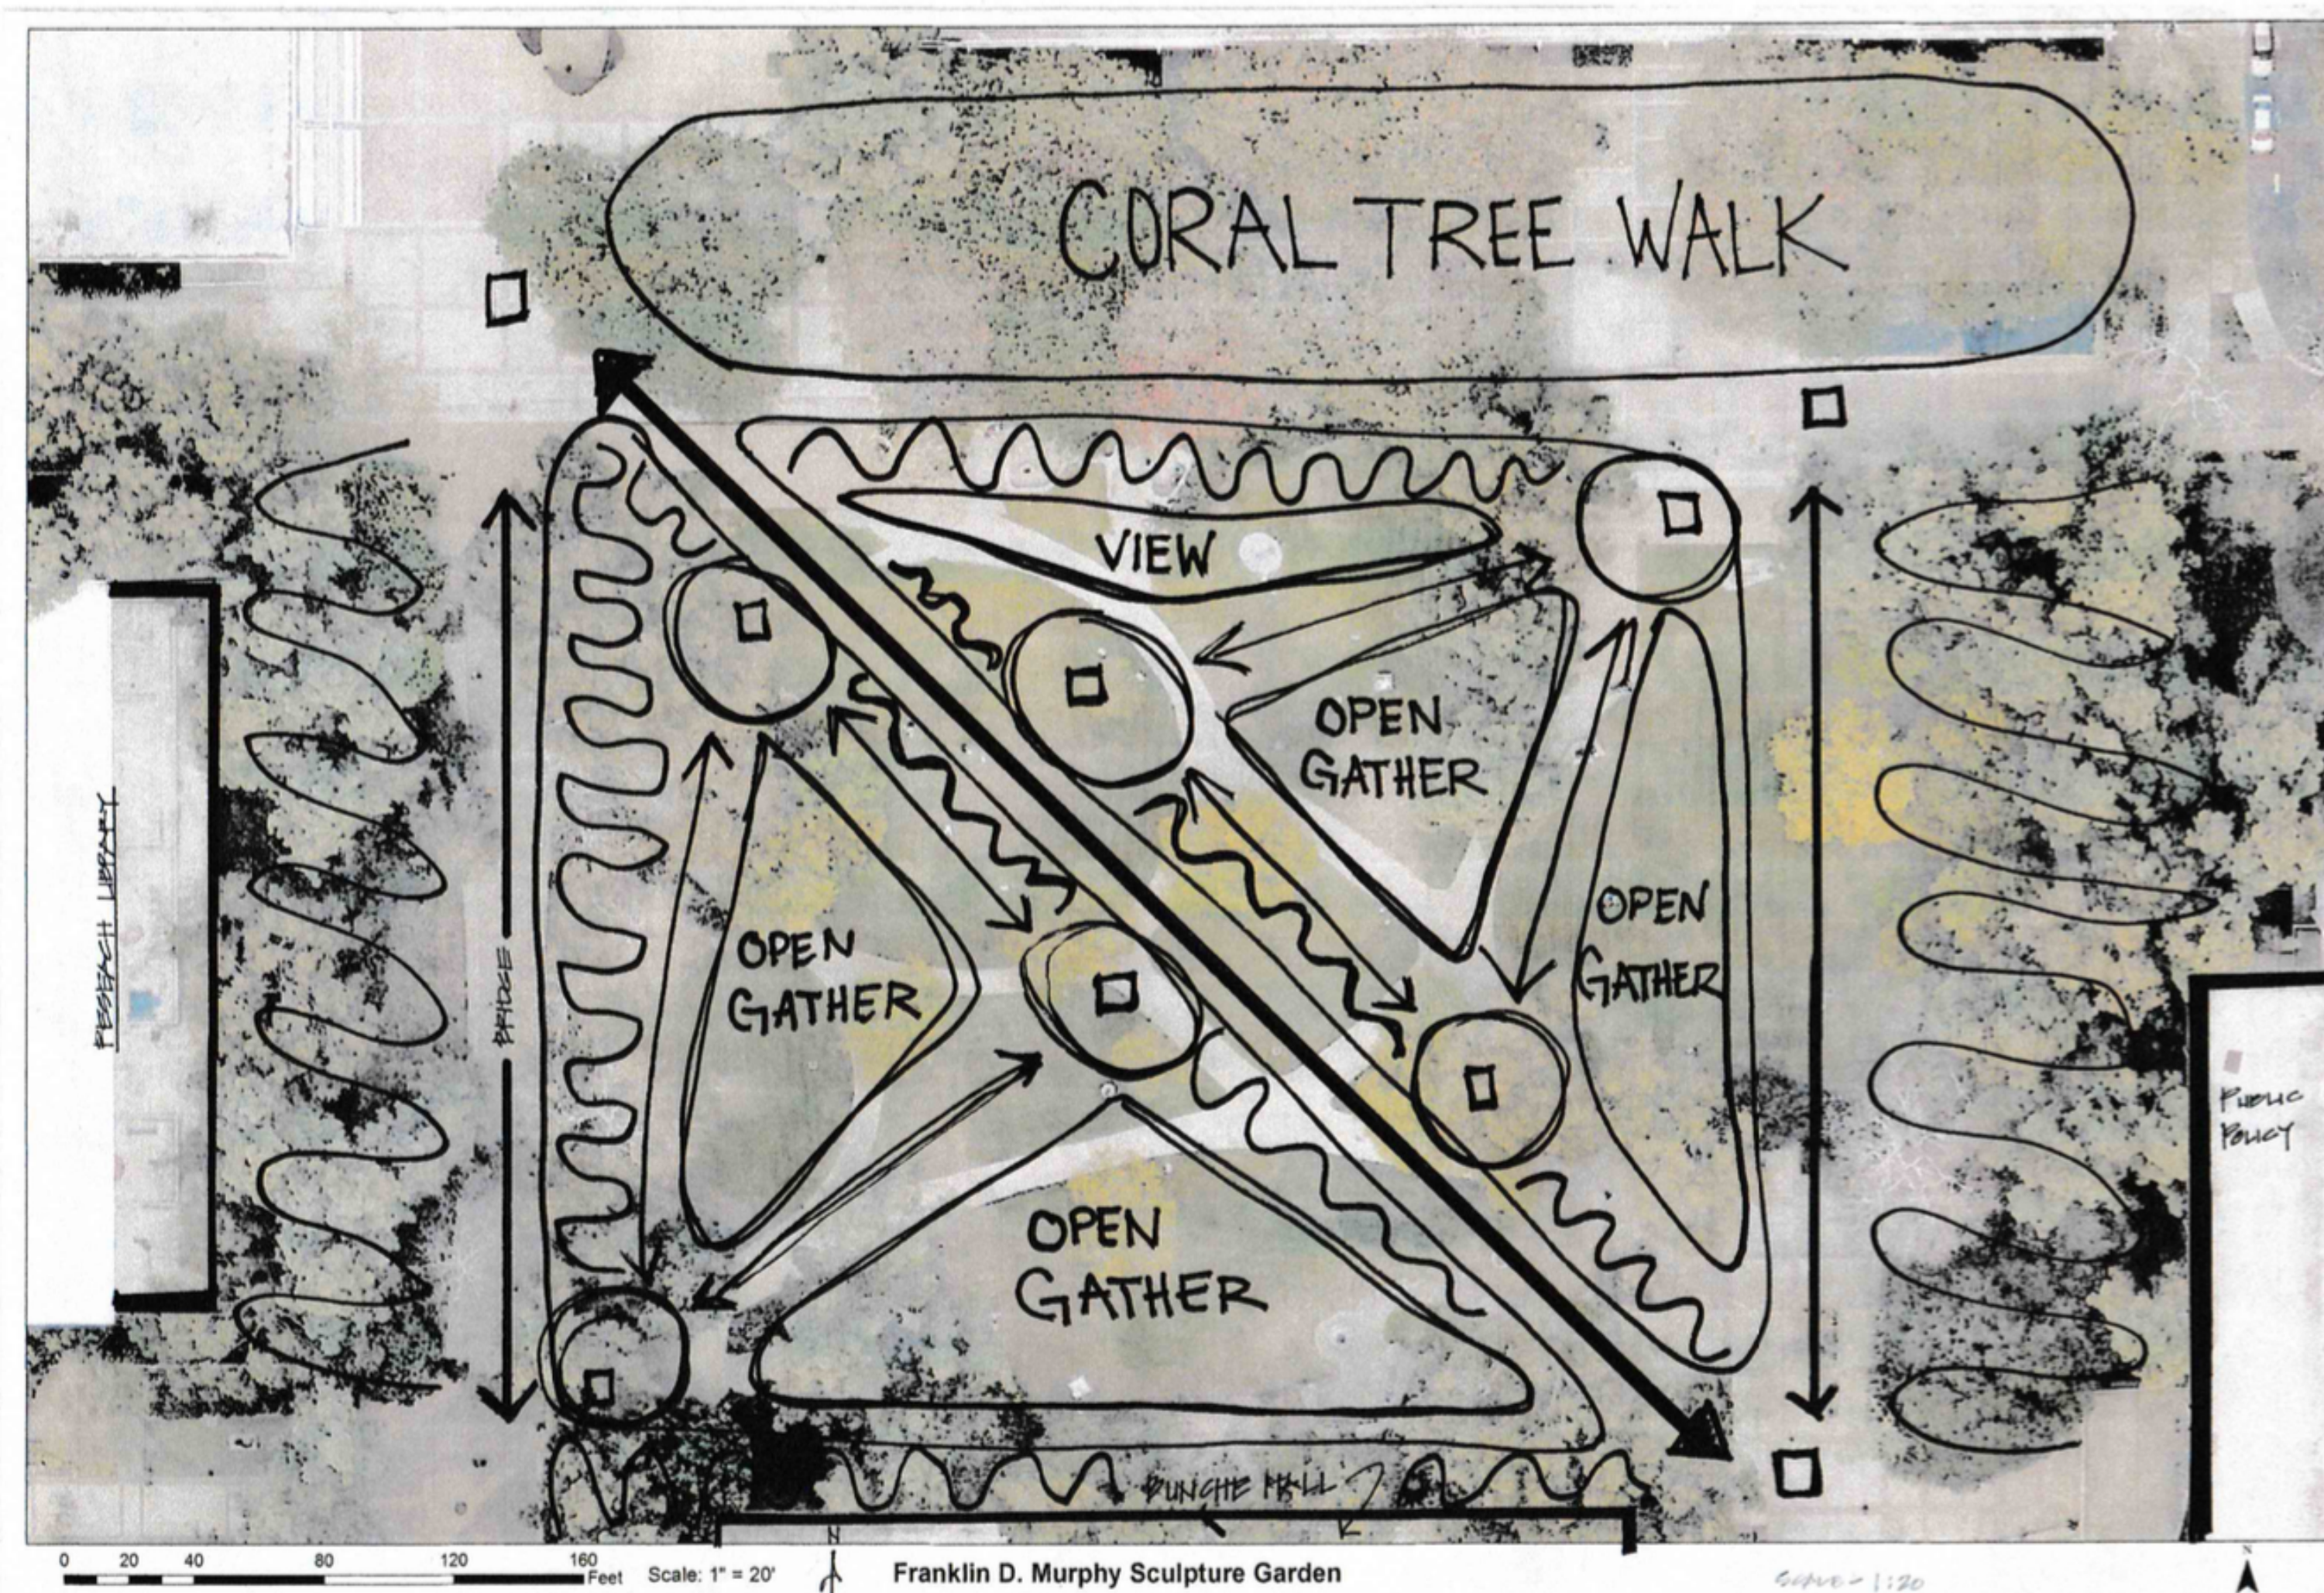



LDZ SPRING 2021
DRAWN BY: KYLE MASSIE

FINAL PLAN





LDZ SPRING 2021
DRAWN BY: KYLE MASSIE

SECTION / ELEVATIONS

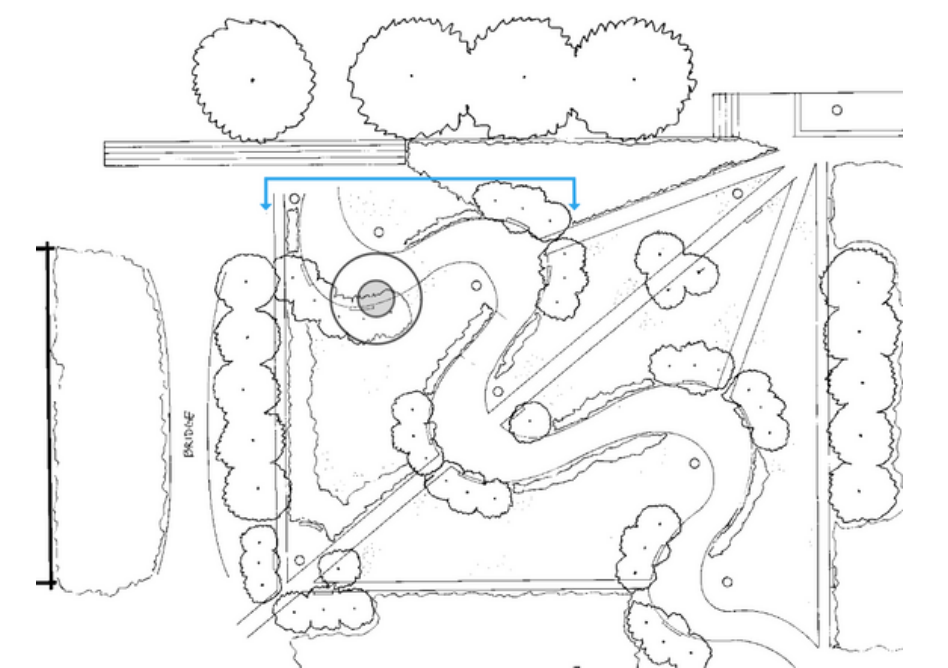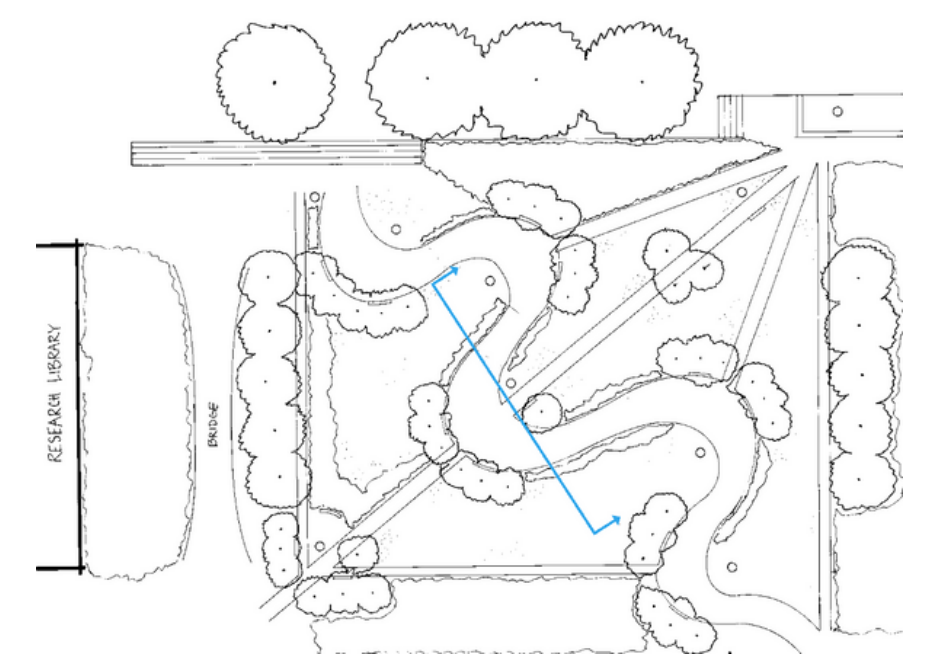

LDZ SPRING 2021
DRAWN BY: KYLE MASSIE

PERSPECTIVES

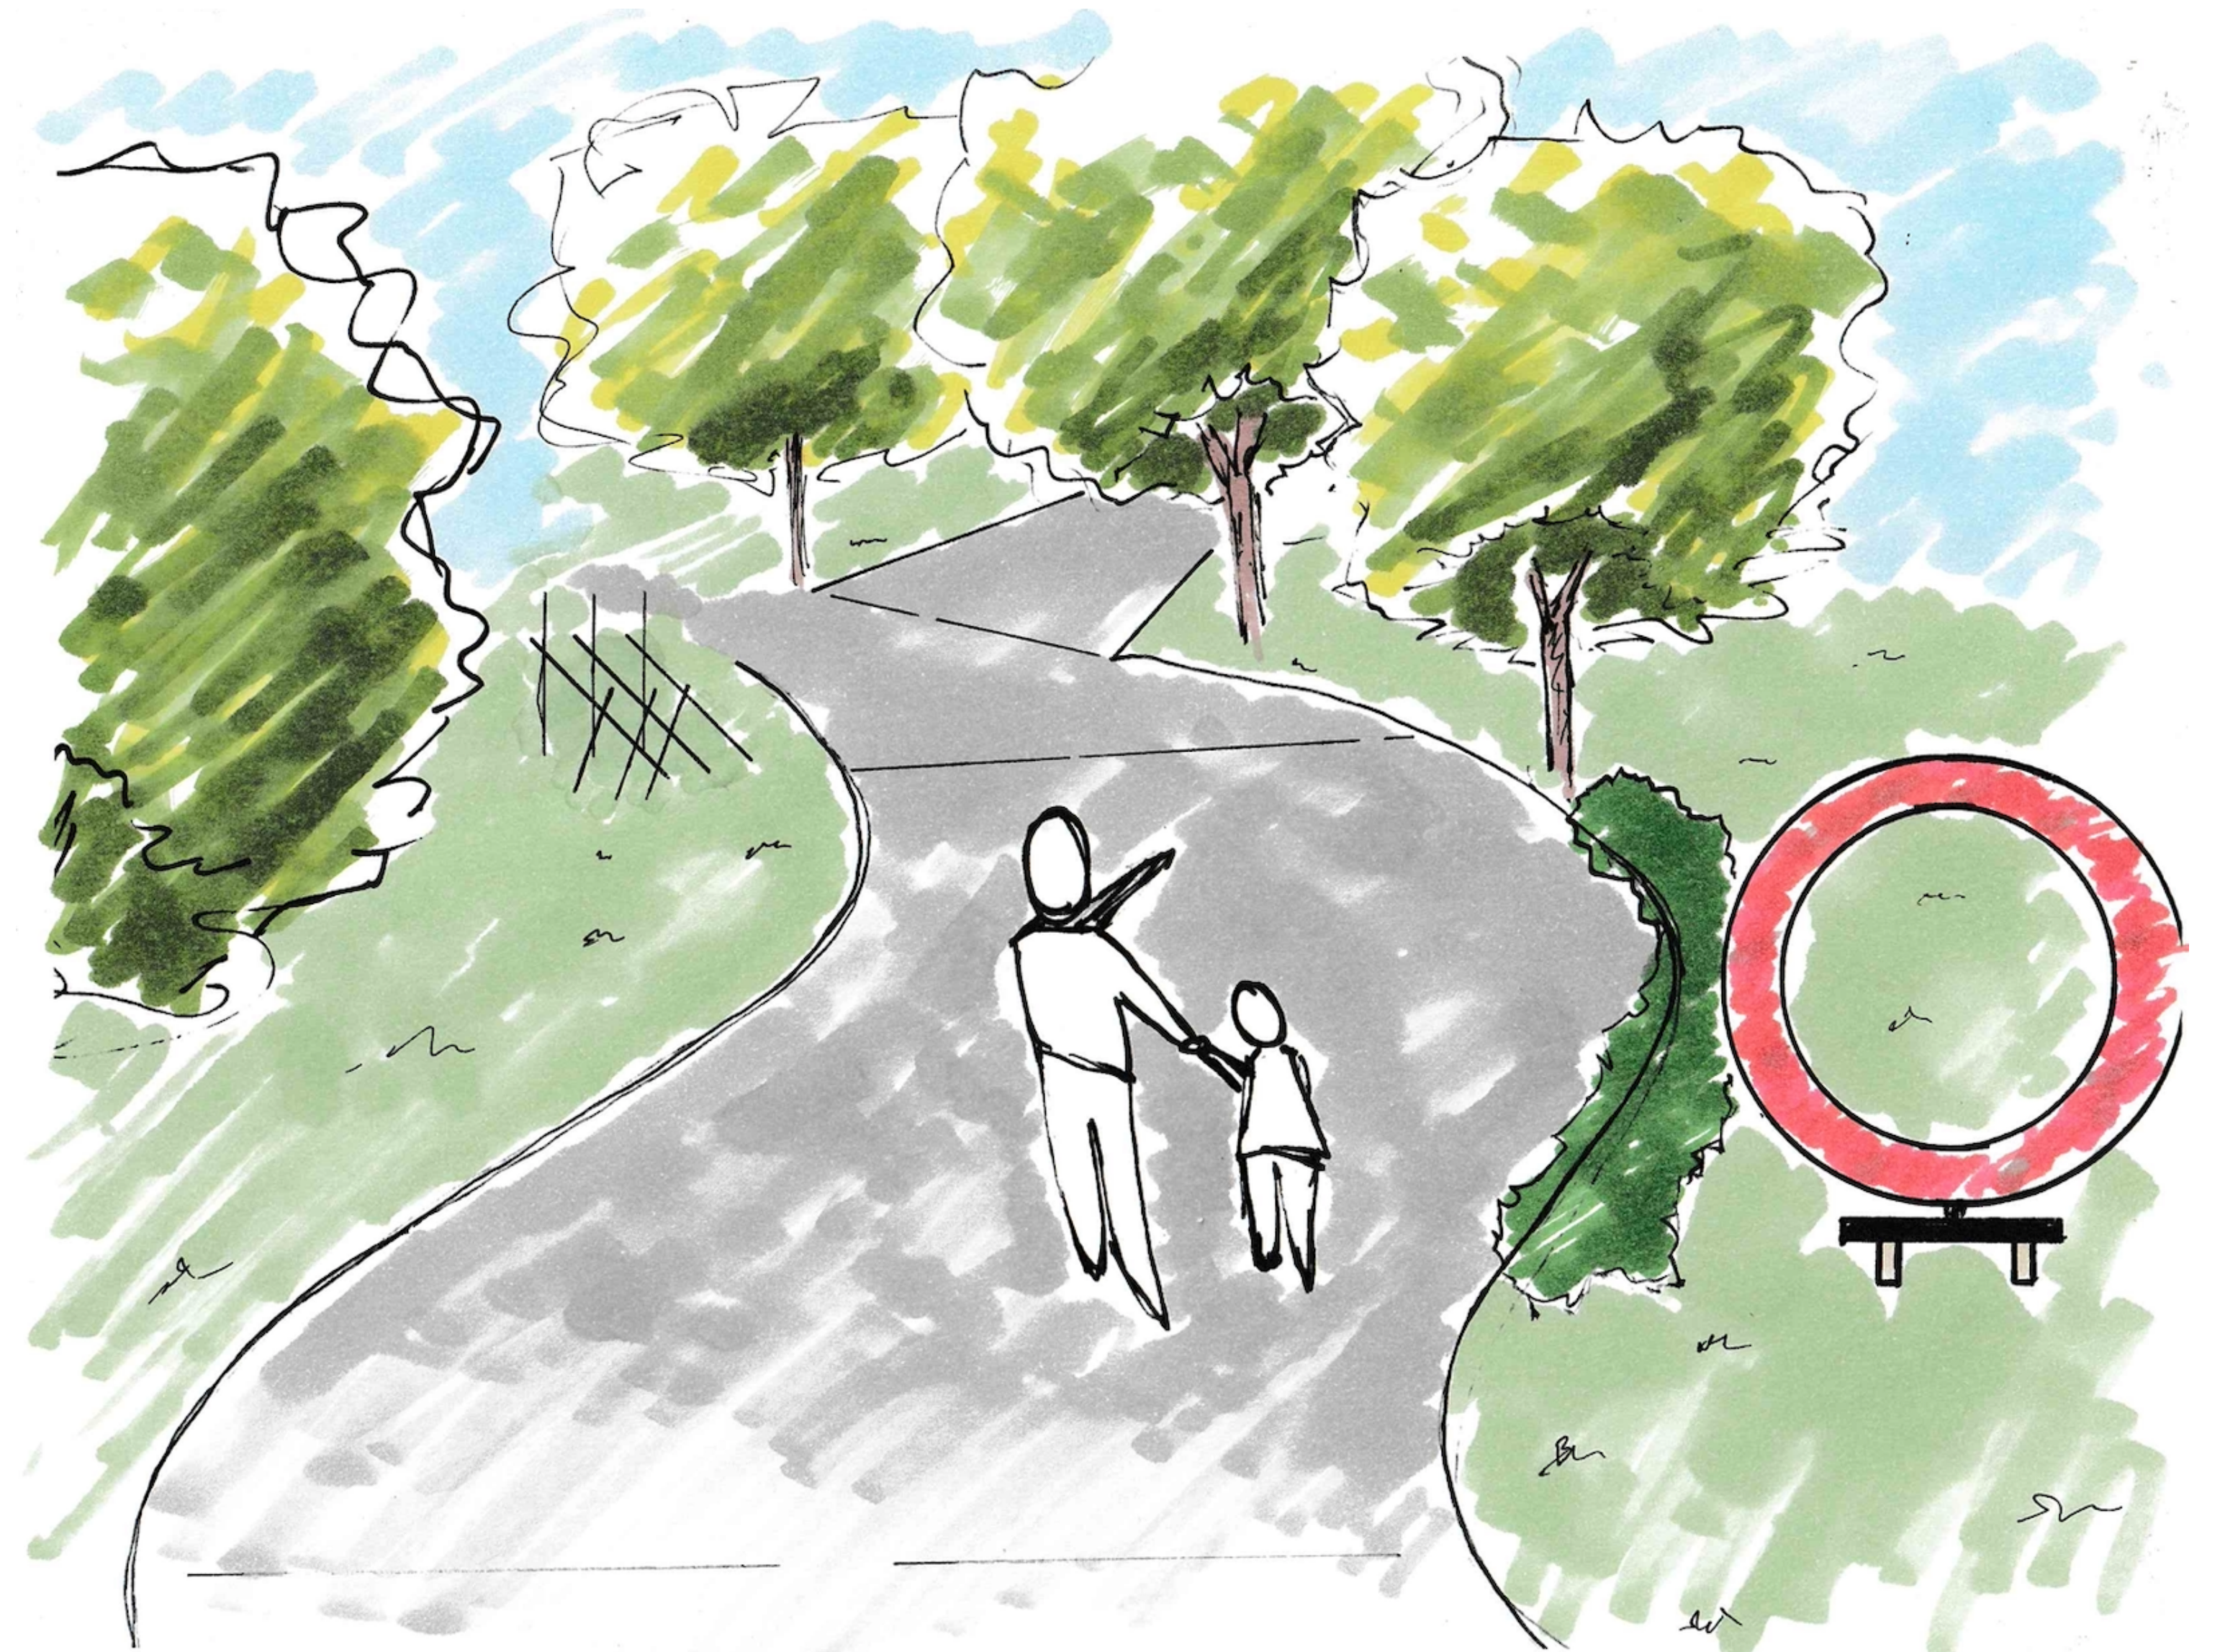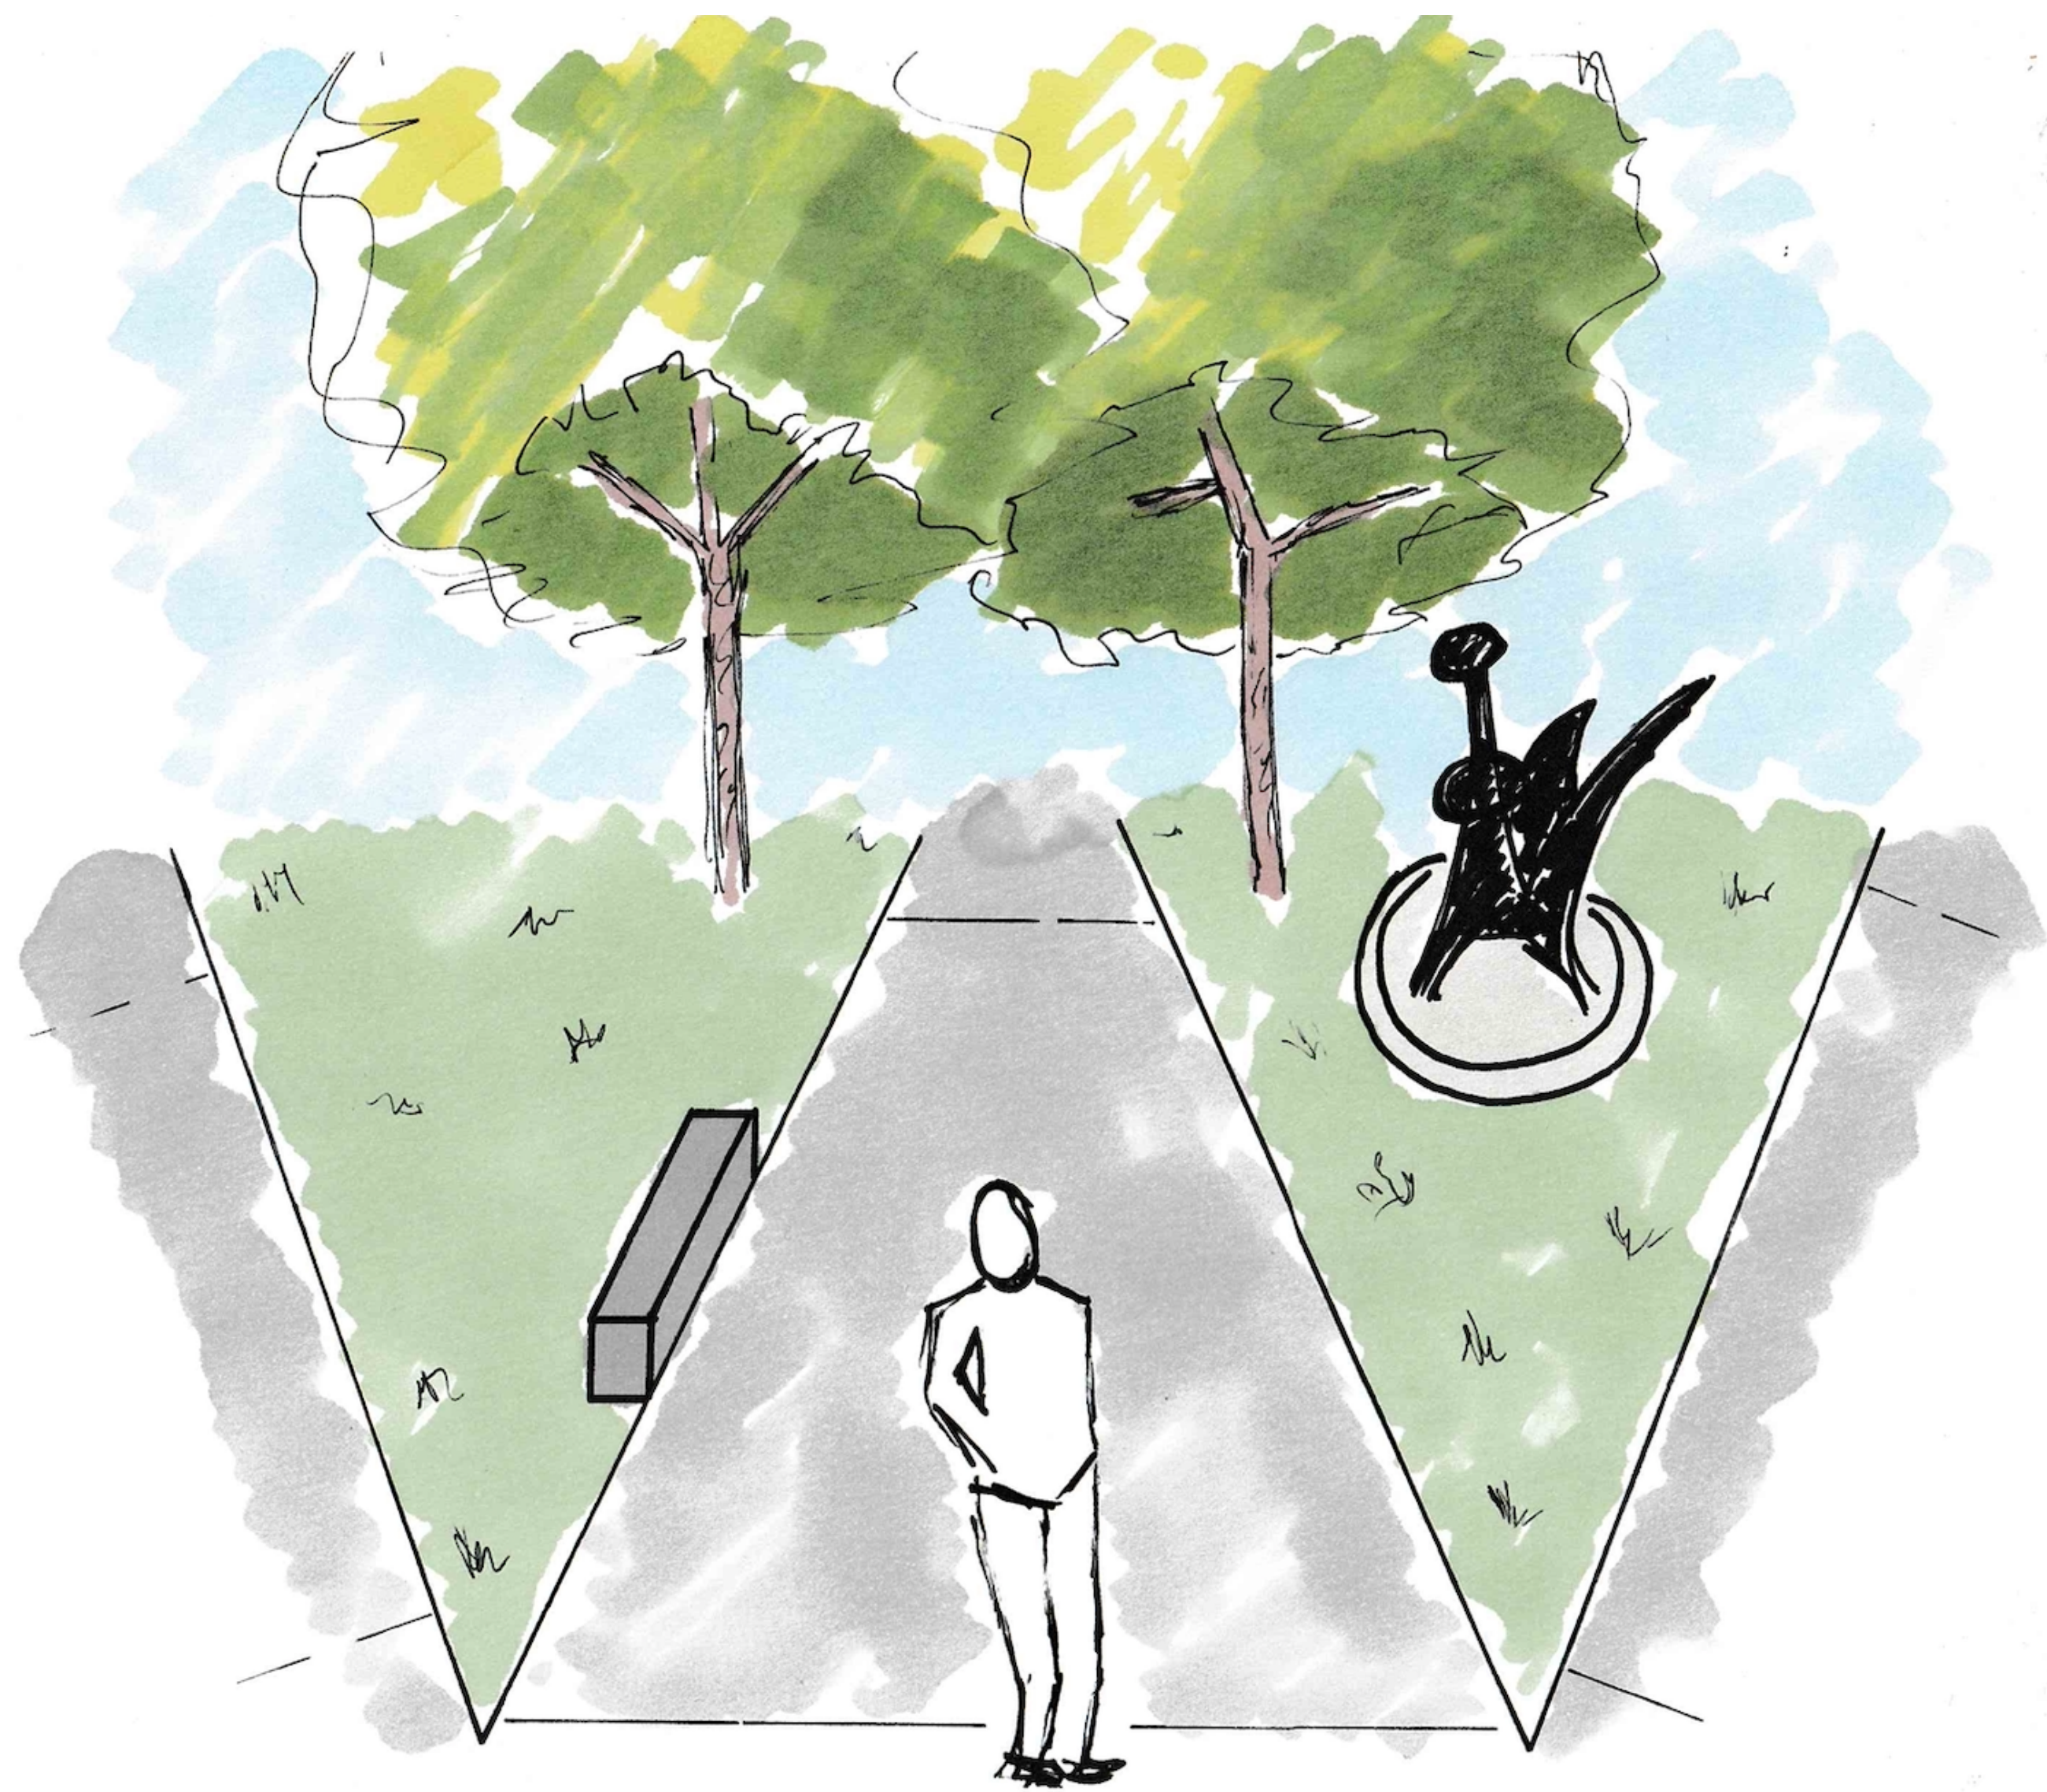

LDZ SPRING 2021
DRAWN BY: KYLE MASSIE