






SITE ANALYSIS

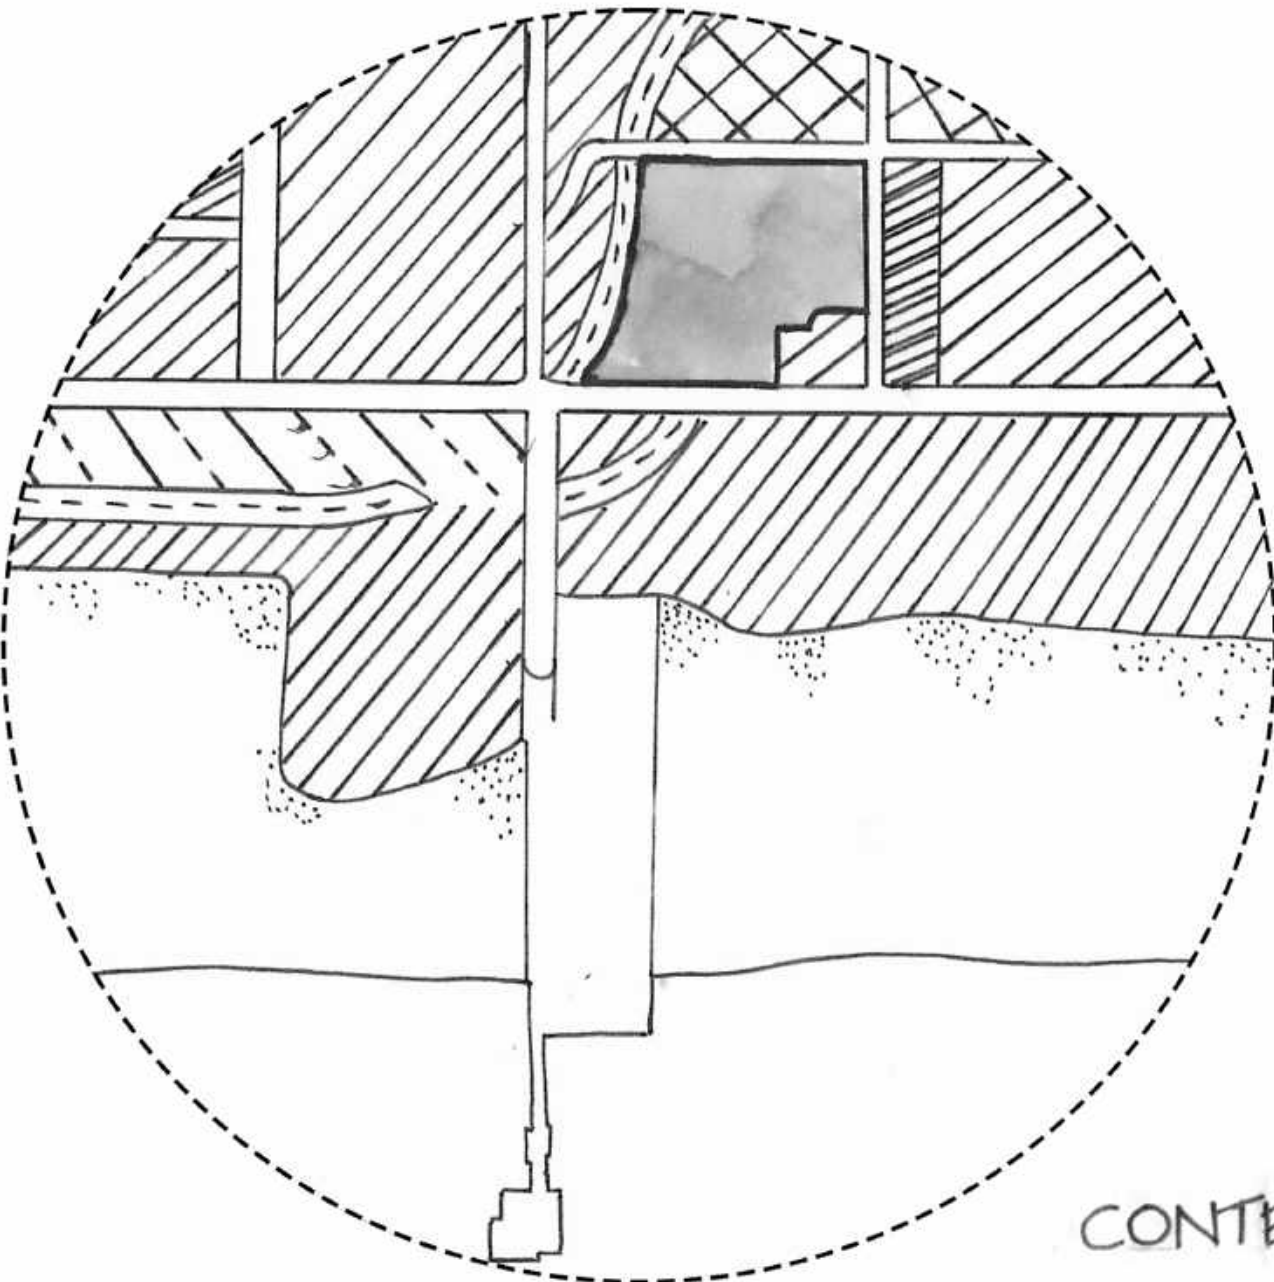


- SITE
- COMMERCIAL
- RESIDENTIAL
- CIVIC CENTER
- GREEN SPACE
- BEACH

CONTEXT DIAGRAM

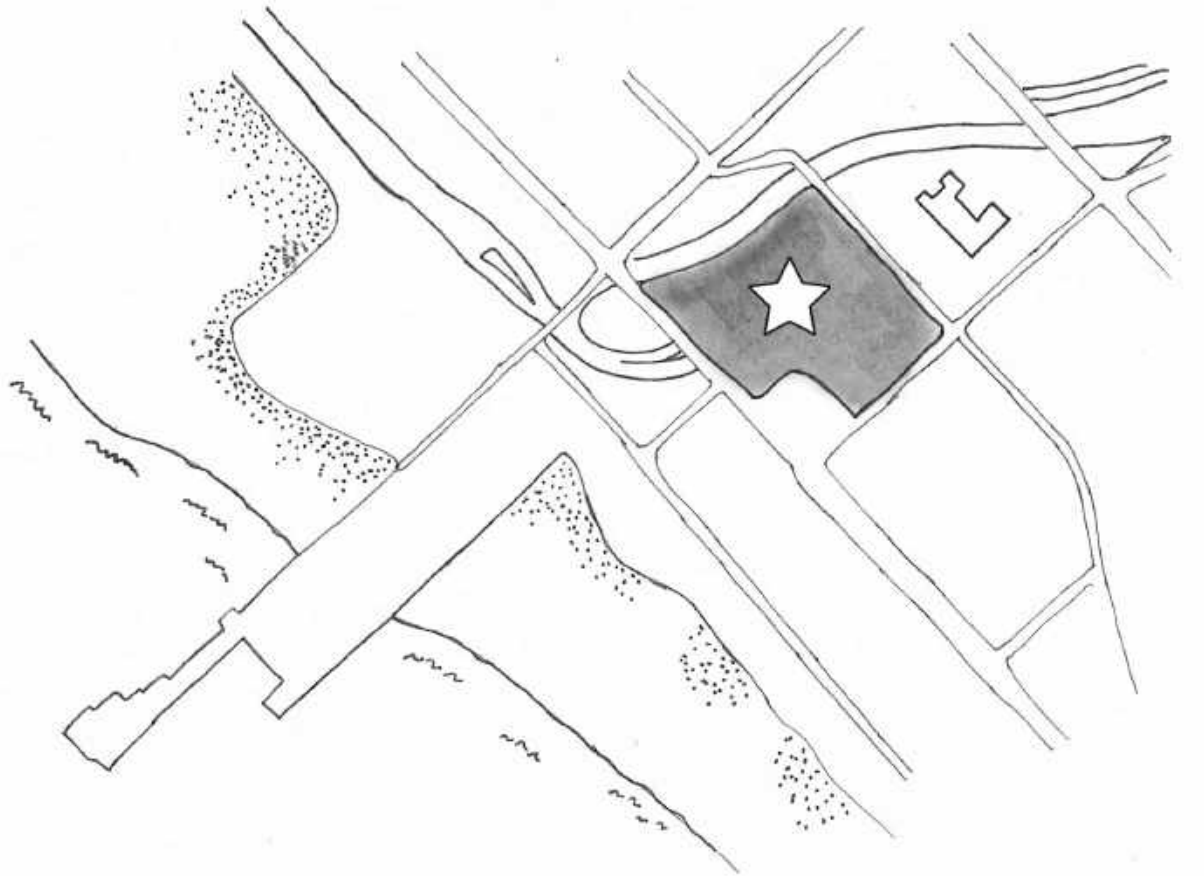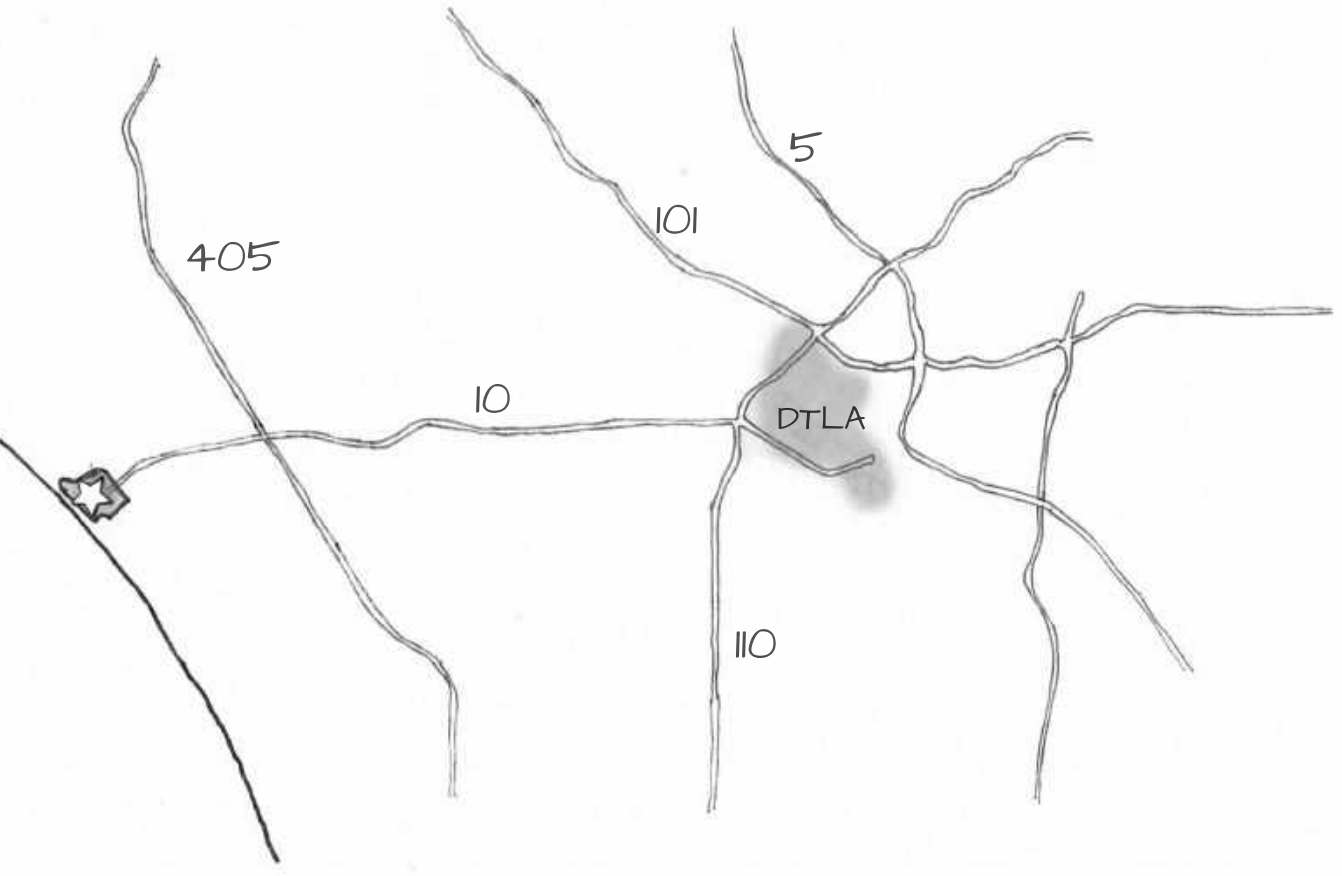


LOCATION MAPS

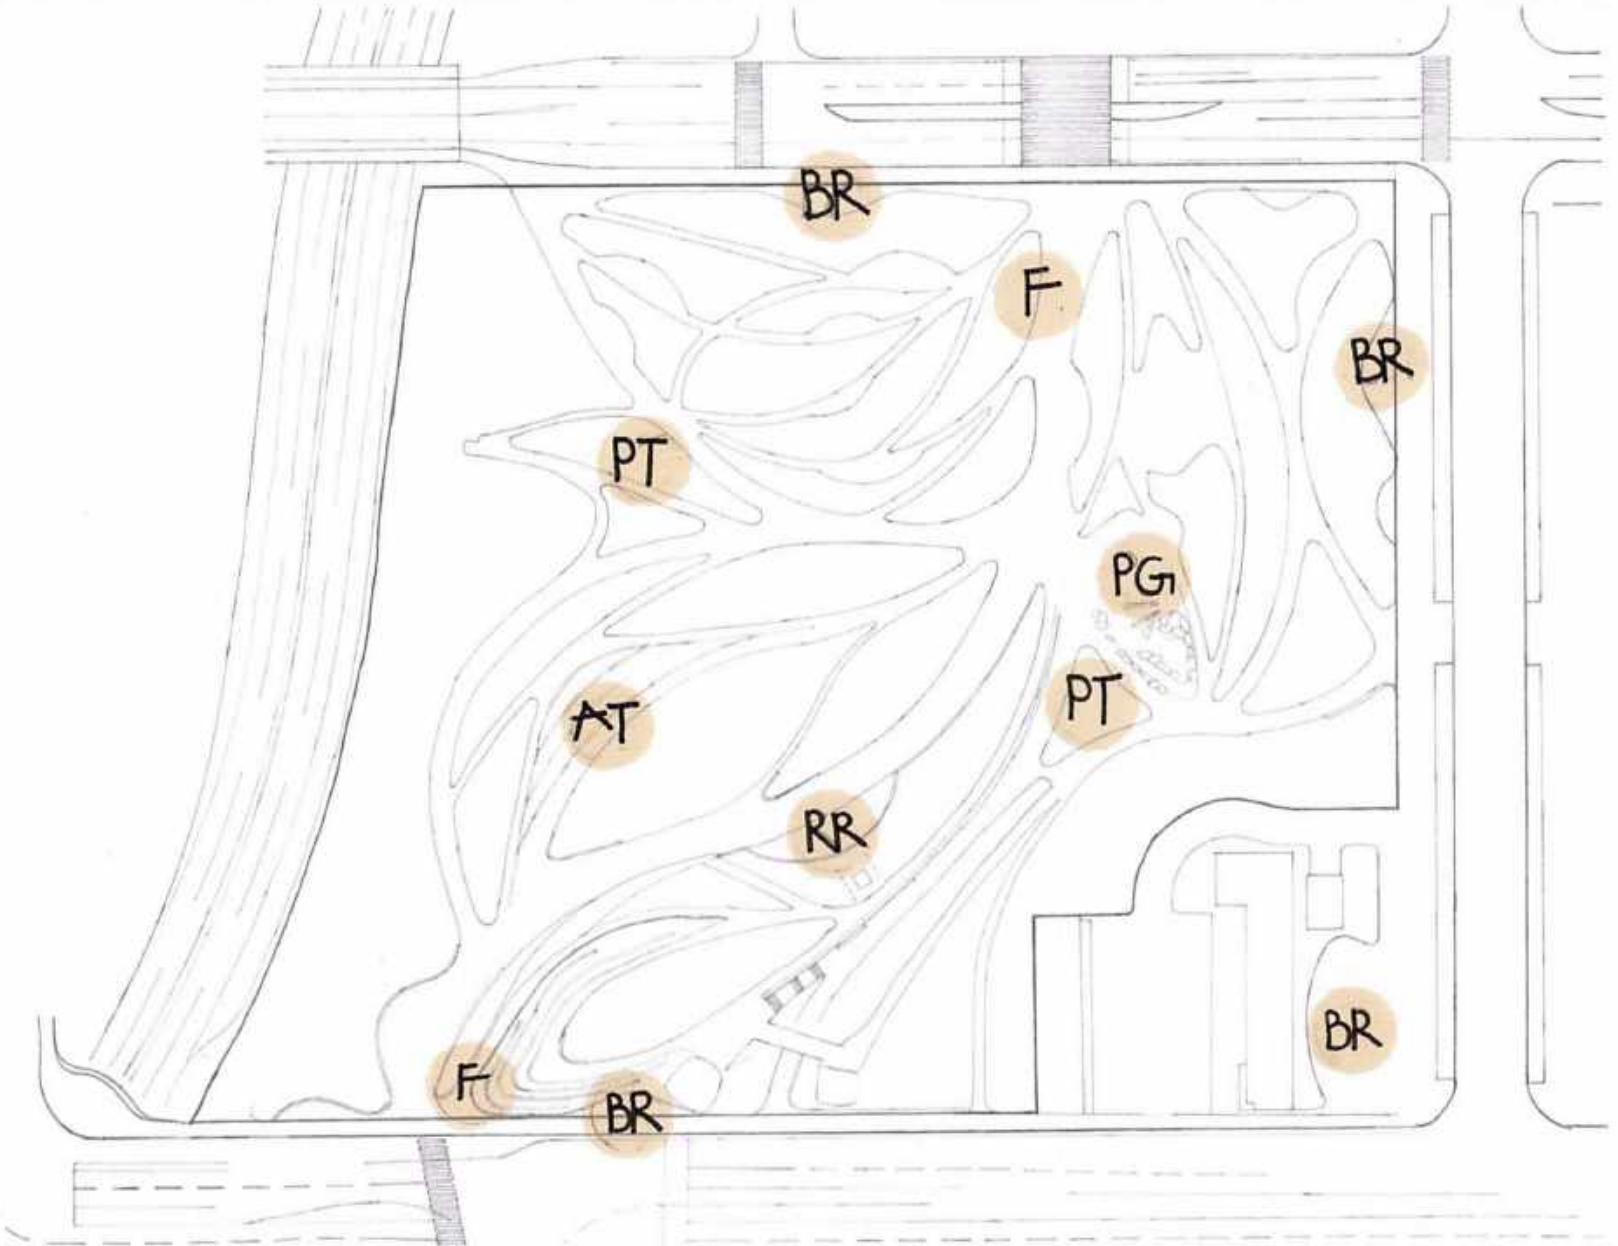


- F FOUNTAIN
- BR BIKE RACKS
- PG PLAYGROUND
- PT PICNIC TABLES
- RR RESTROOMS
- AT AMPITHEATER

AMENITIES

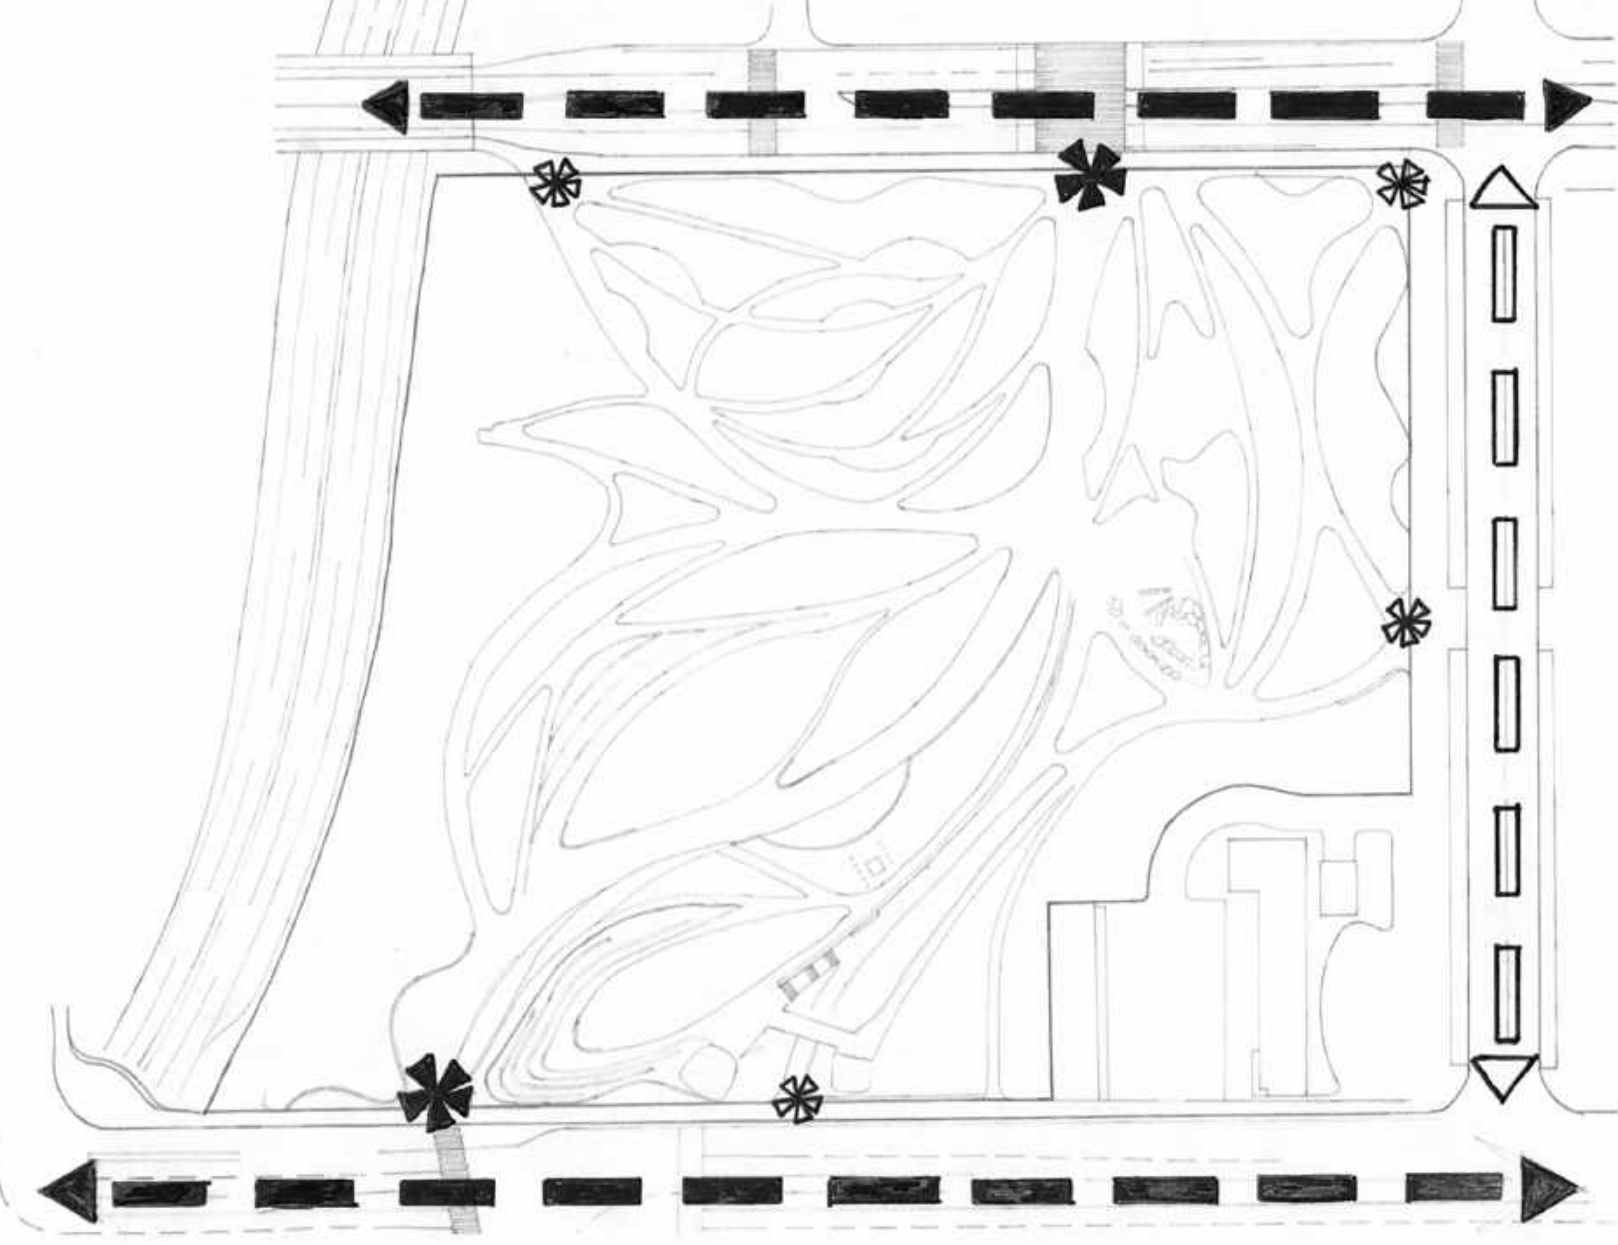


- PRIMARY
- SECONDARY
- PRIMARY
- SECONDARY

VEHICULAR CIRCULATION + ACCESS POINTS

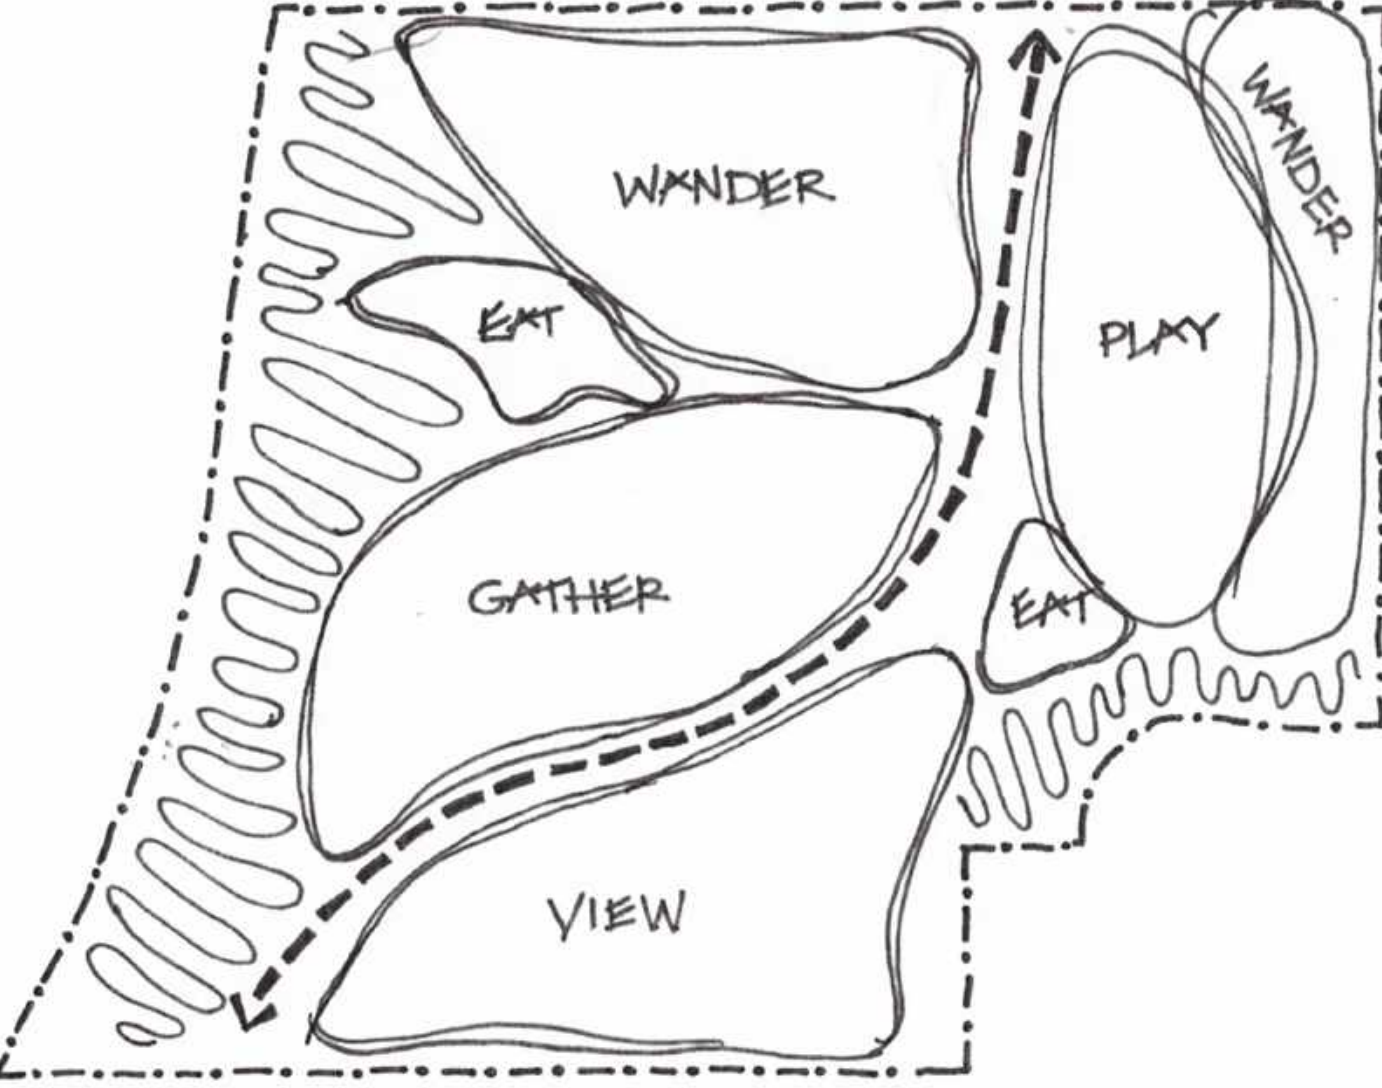


CONCEPT DIAGRAM

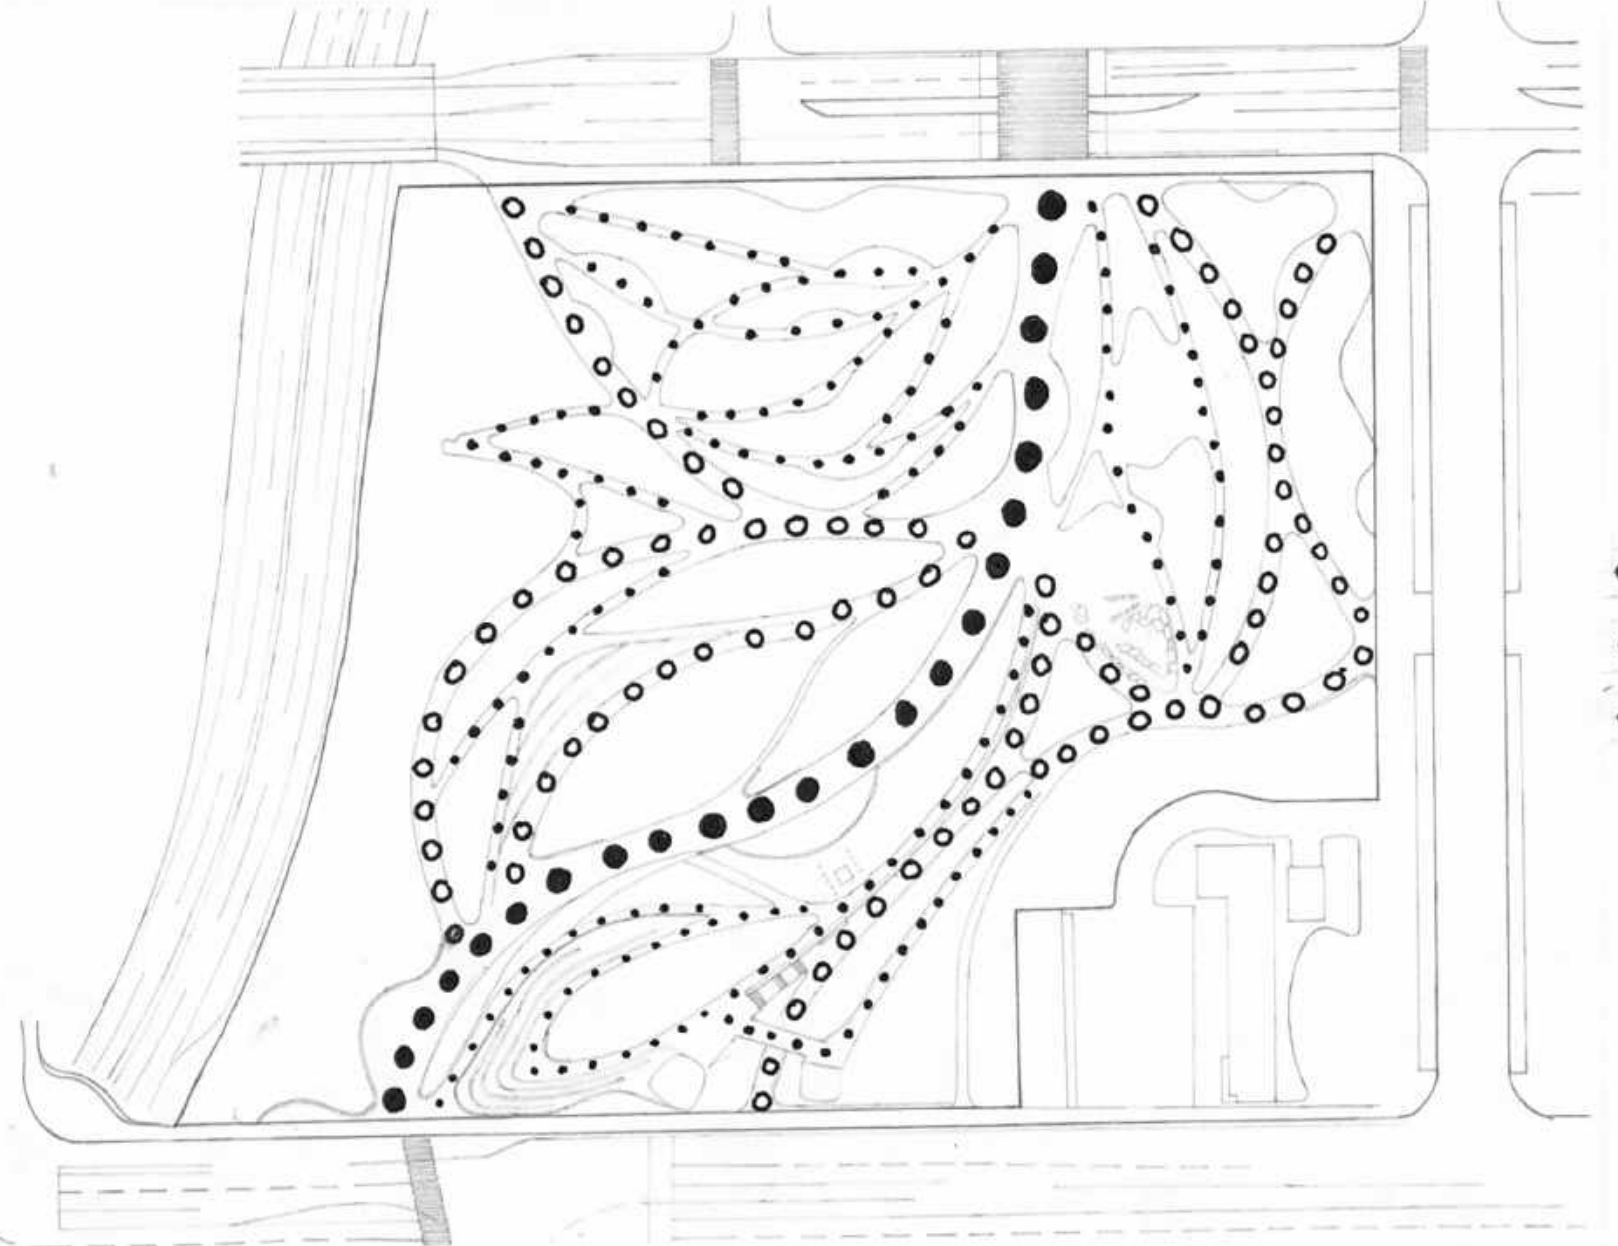


- PRIMARY
- SECONDARY
- TERTIARY

PEDESTRIAN CIRCULATION

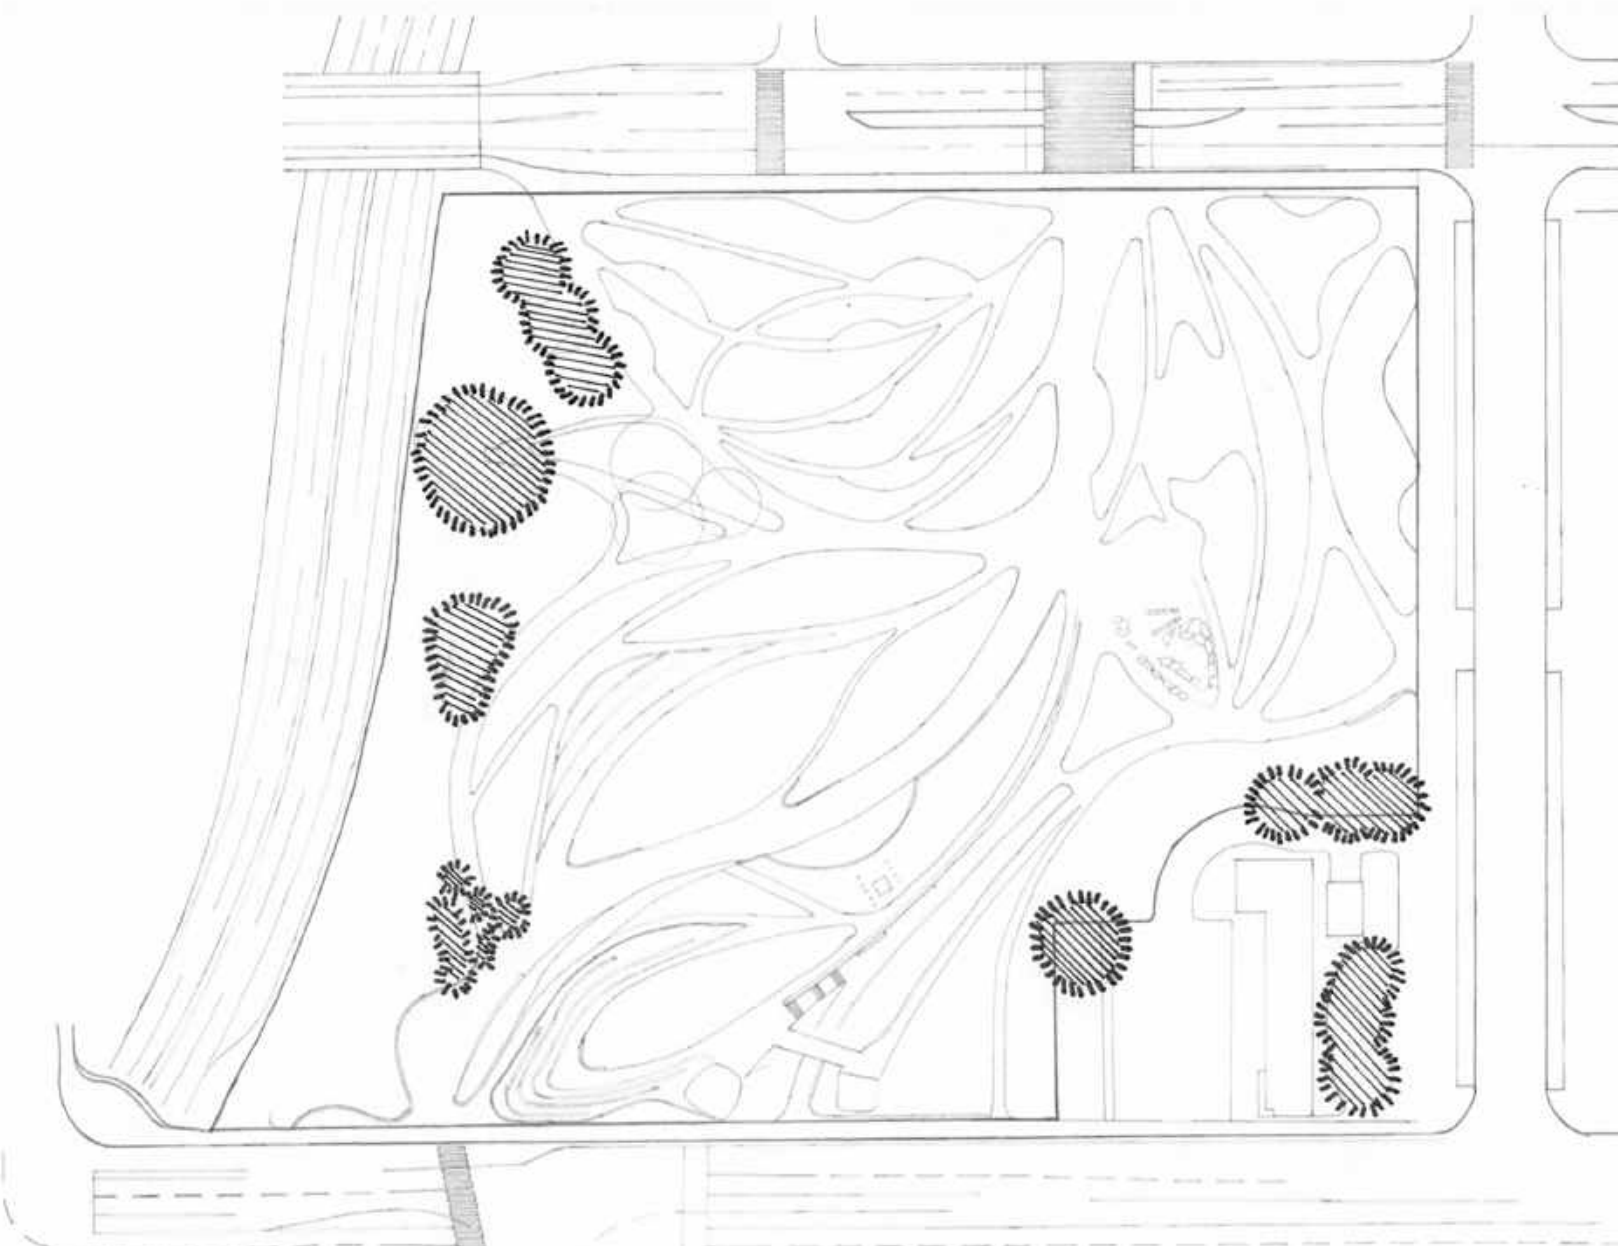

EXISTING TREES

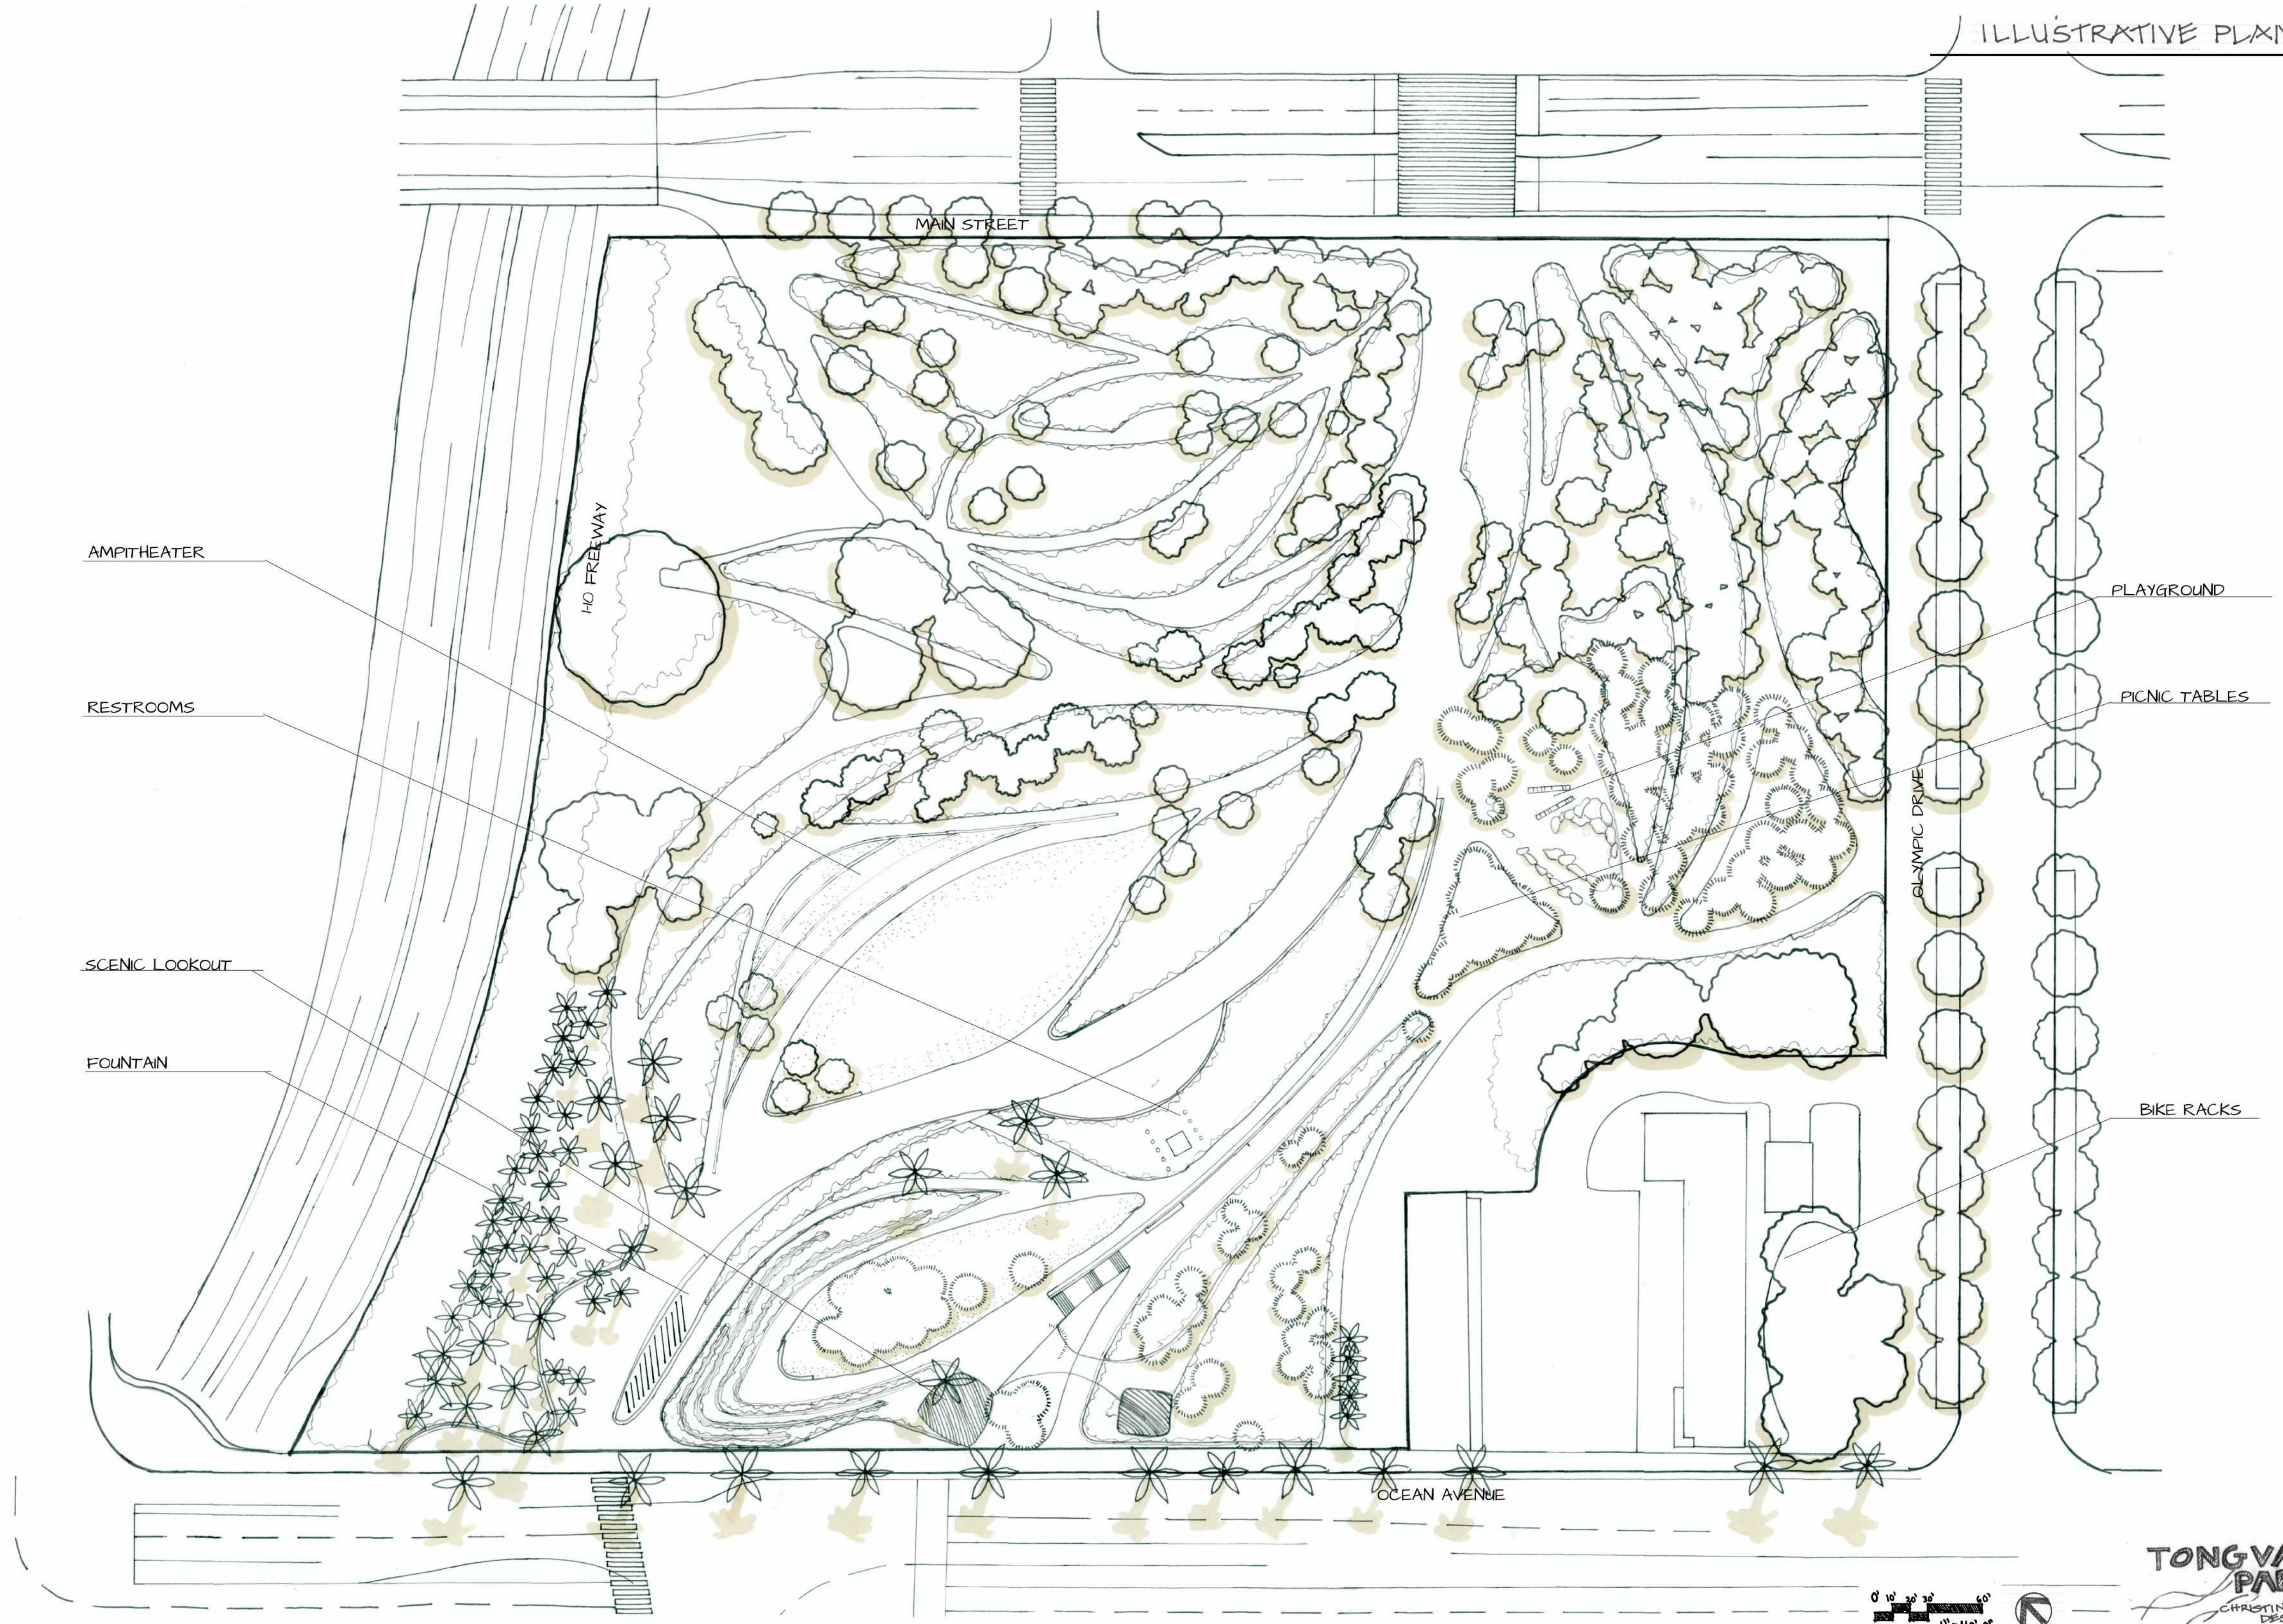

AMPHITHEATER

RESTROOMS

SCENIC LOOKOUT

FOUNTAIN

PLAYGROUND

PICNIC TABLES

BIKE RACKS





ENLARGEMENT

1" = 10'




SECTION / ELEVATION

1" = 20'



PERSPECTIVES

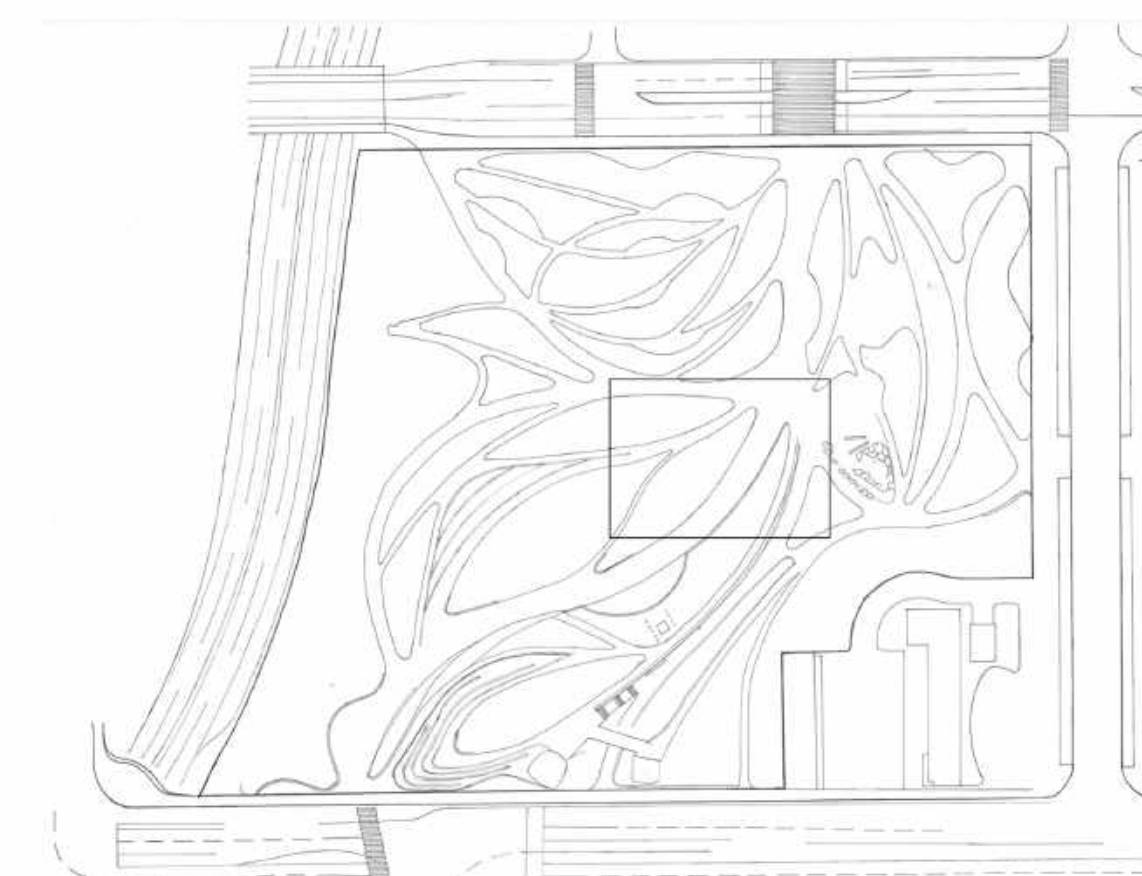

KEY MAP



ENLARGEMENT

1" = 10'




SECTION / ELEVATION

1" = 20'



PERSPECTIVES

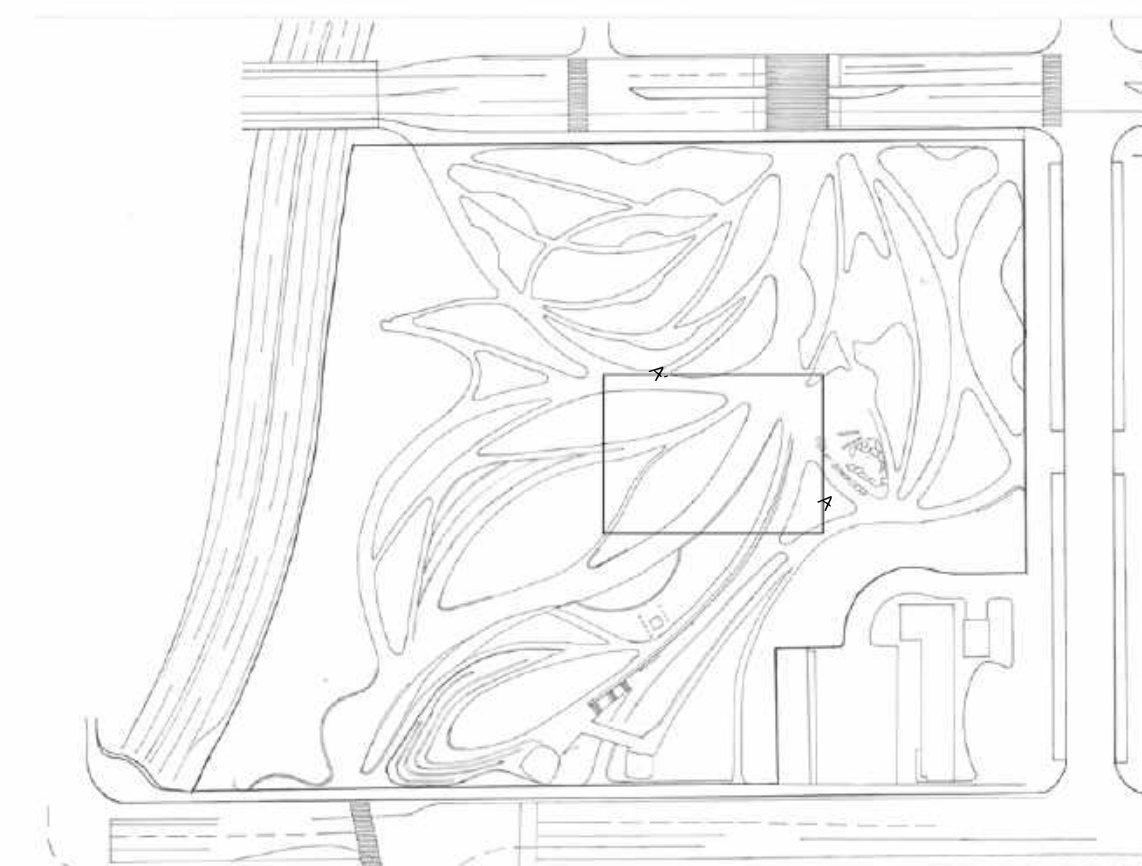

KEY MAP